

Roof tiles to match existing / main dwelling .

Smooth render finish (paint colour chosen by client) on 100mm Thermalite Shield blockwork with 215mm piers as shown.

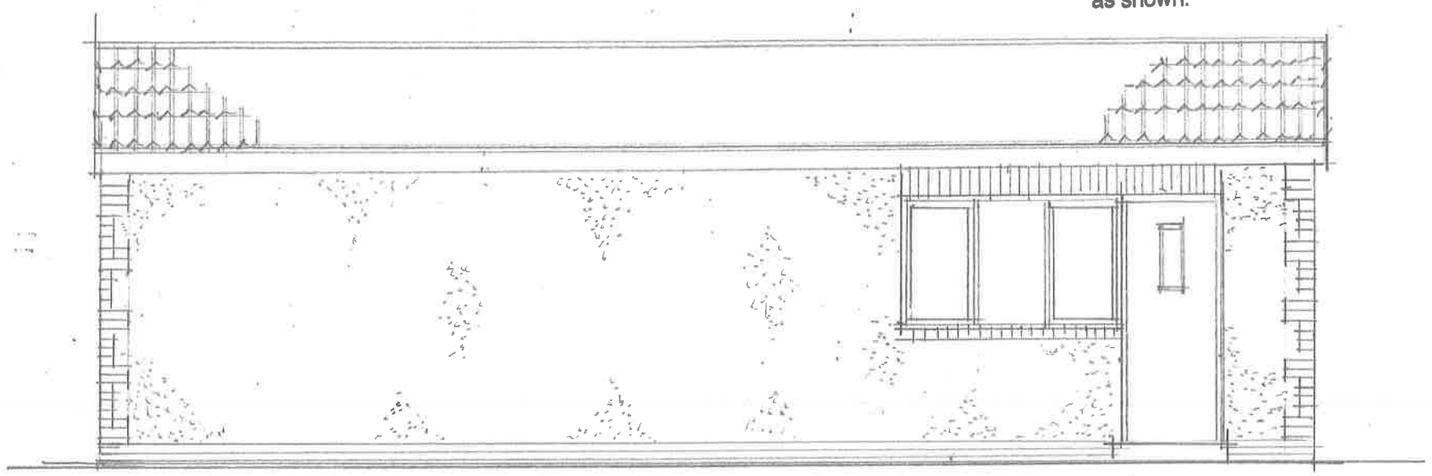


PROPOSED SIDE ELEVATION.

10M

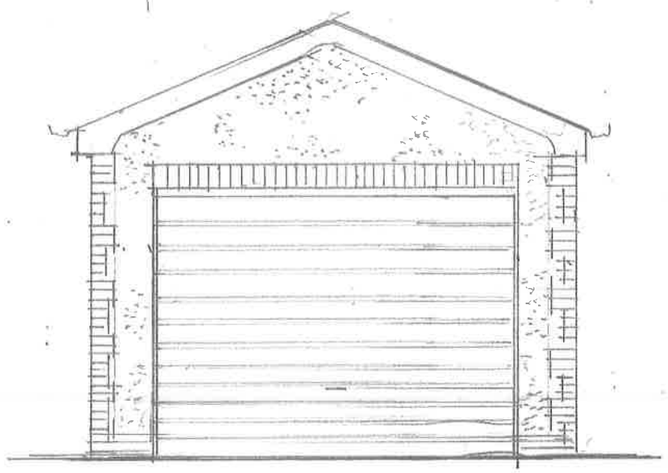


PROPOSED FRONT ELEVATION.

4m

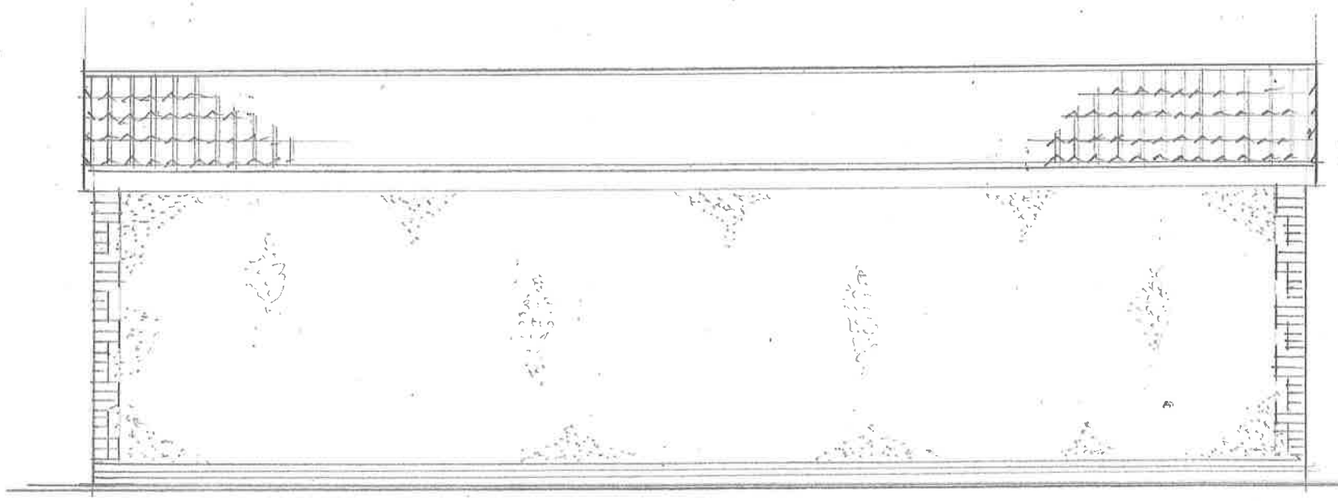

PROPOSED SIDE ELEVATION.

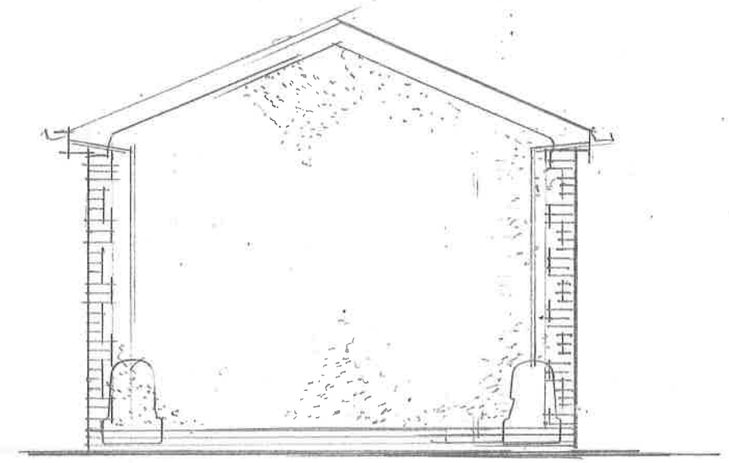

PROPOSED REAR ELEVATION.

Facing brickwork to match existing upto dpc level (150mm min above GL) & corner brick quoins / soldier courses.

1800 x 1050 dg upvc window & upvc security door. Catnic CN7 / 1 over garage door. Catnic external single leaf lintel over door/ window combination frame,

3m x 2m galv metal electric garage rollor door, in 75 x 75 sw frame.

215mm upvc fascias / bargeboards & 100mm upvc guttering.
63mm dia upvc rwp into sealed rainwater butts , which are required for garden purposes.

SOUTH TYNESIDE COUNCIL
12 NOV 2019
PLANNING

PROPOSED ALTERATIONS TO;

10, RIDLEY GROVE,
SOUTH SHIELDS.

Scale 1;50 1;100	Date
Drg No	Amendment