

PROPOSED GROUND FLOOR

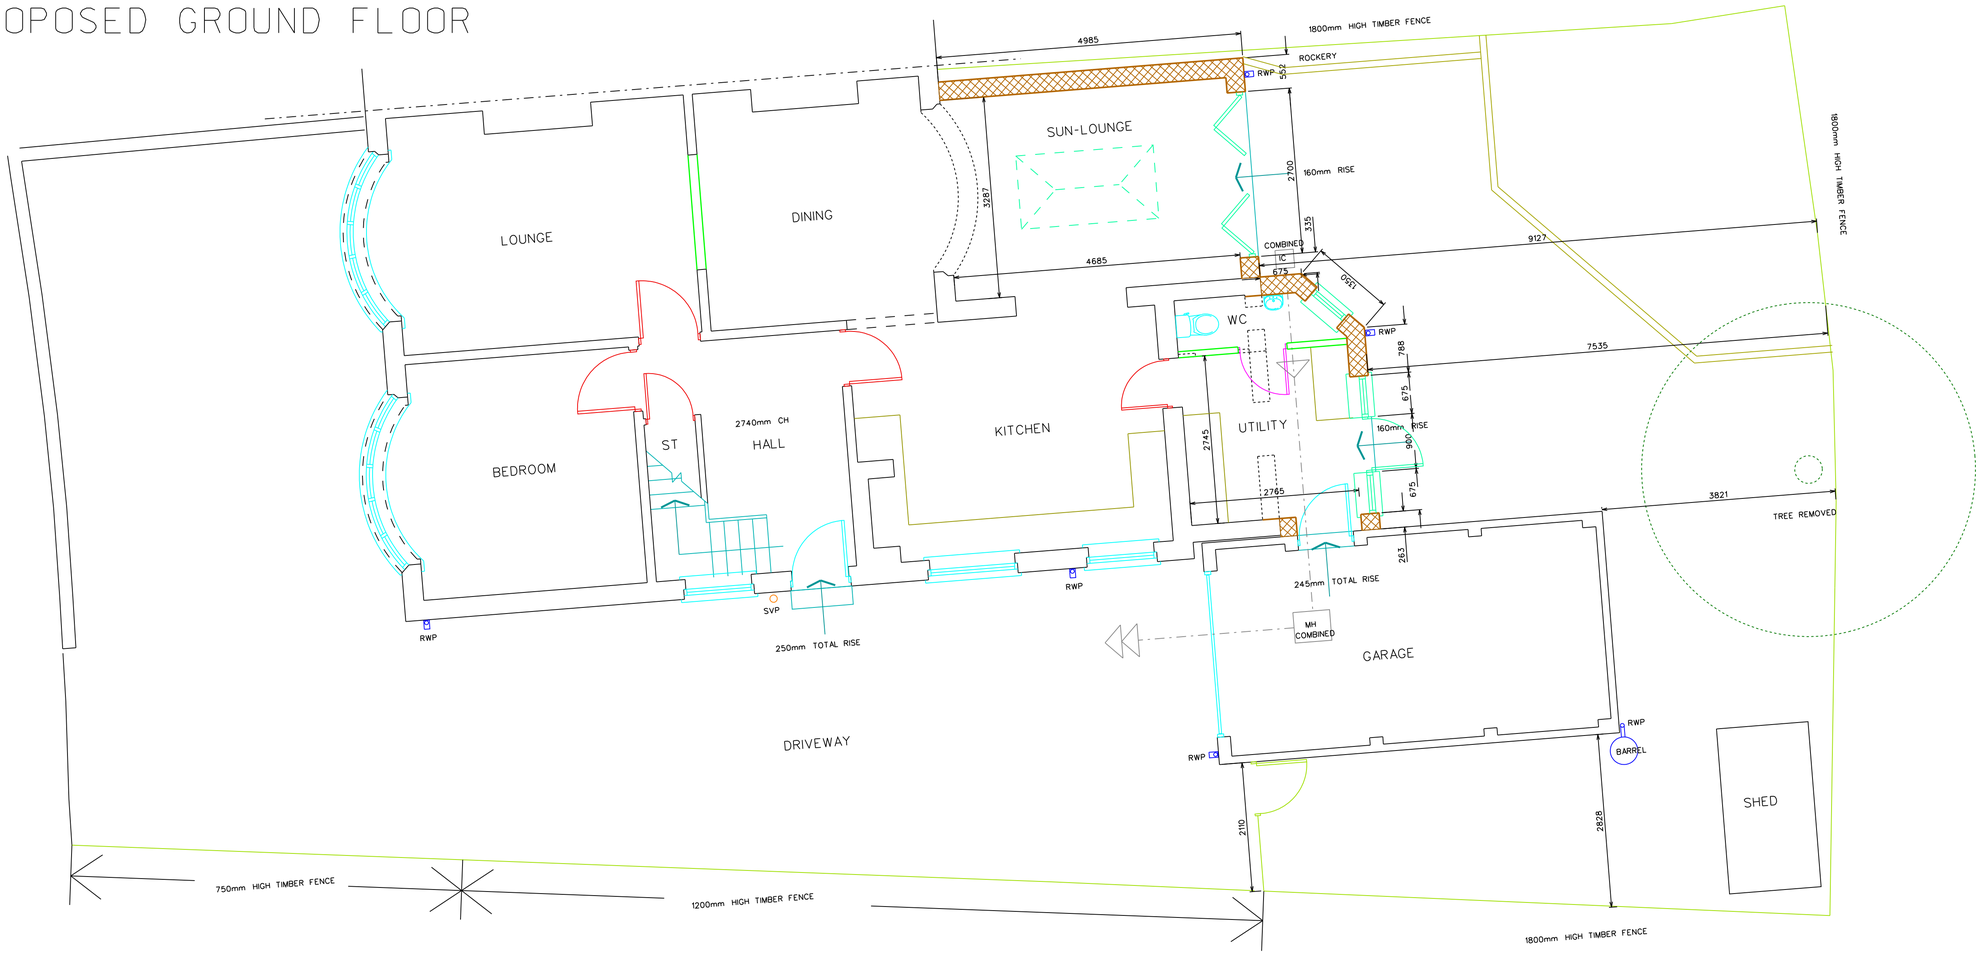

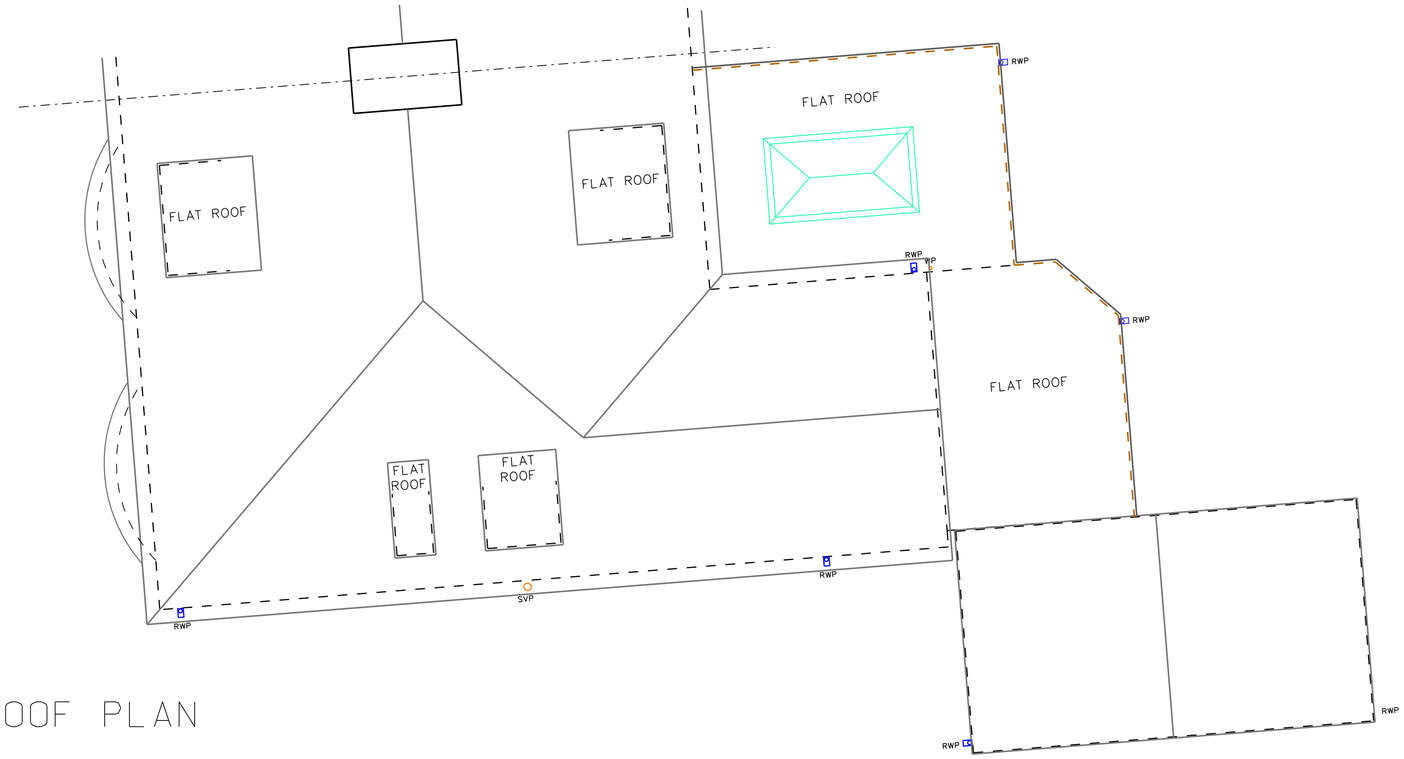

PROPOSED ROOF PLAN

REVISION DATE / DESCRIPTION

REVISION

NORTH

STAGE: PLANNING

PROJECT

PROPOSED ALTERTIONS & EXTENSION
AT 8 SUNNIRISE,
SOUTH SHIELDS, TYNE & WEAR,
NE34 8DN

DRAWING

PROPOSED GROUND FLOOR &
ROOF PLAN

PROJECT NO.	DRAWING NO.	REVISION
3285	C-03	

DATE	SCALES	DRAWN BY
NOV '19	1:50@A1	DJB

MARIO MINCHELLA ARCHITECTS

UNIT 4, WITNEY WAY,
HI-TECH VILLAGE,
BOLDON BUSINESS PARK
TYNE AND WEAR
NE35 9PE

T: 0191 3082227

W: WWW.M-M-A.NET
E: INFO@M-M-A.NET

THIS DRAWING IS COPYRIGHT OF MMA

NOT TO BE SCALED
ALL DIMENSIONS TO BE CHECKED ON SITE