
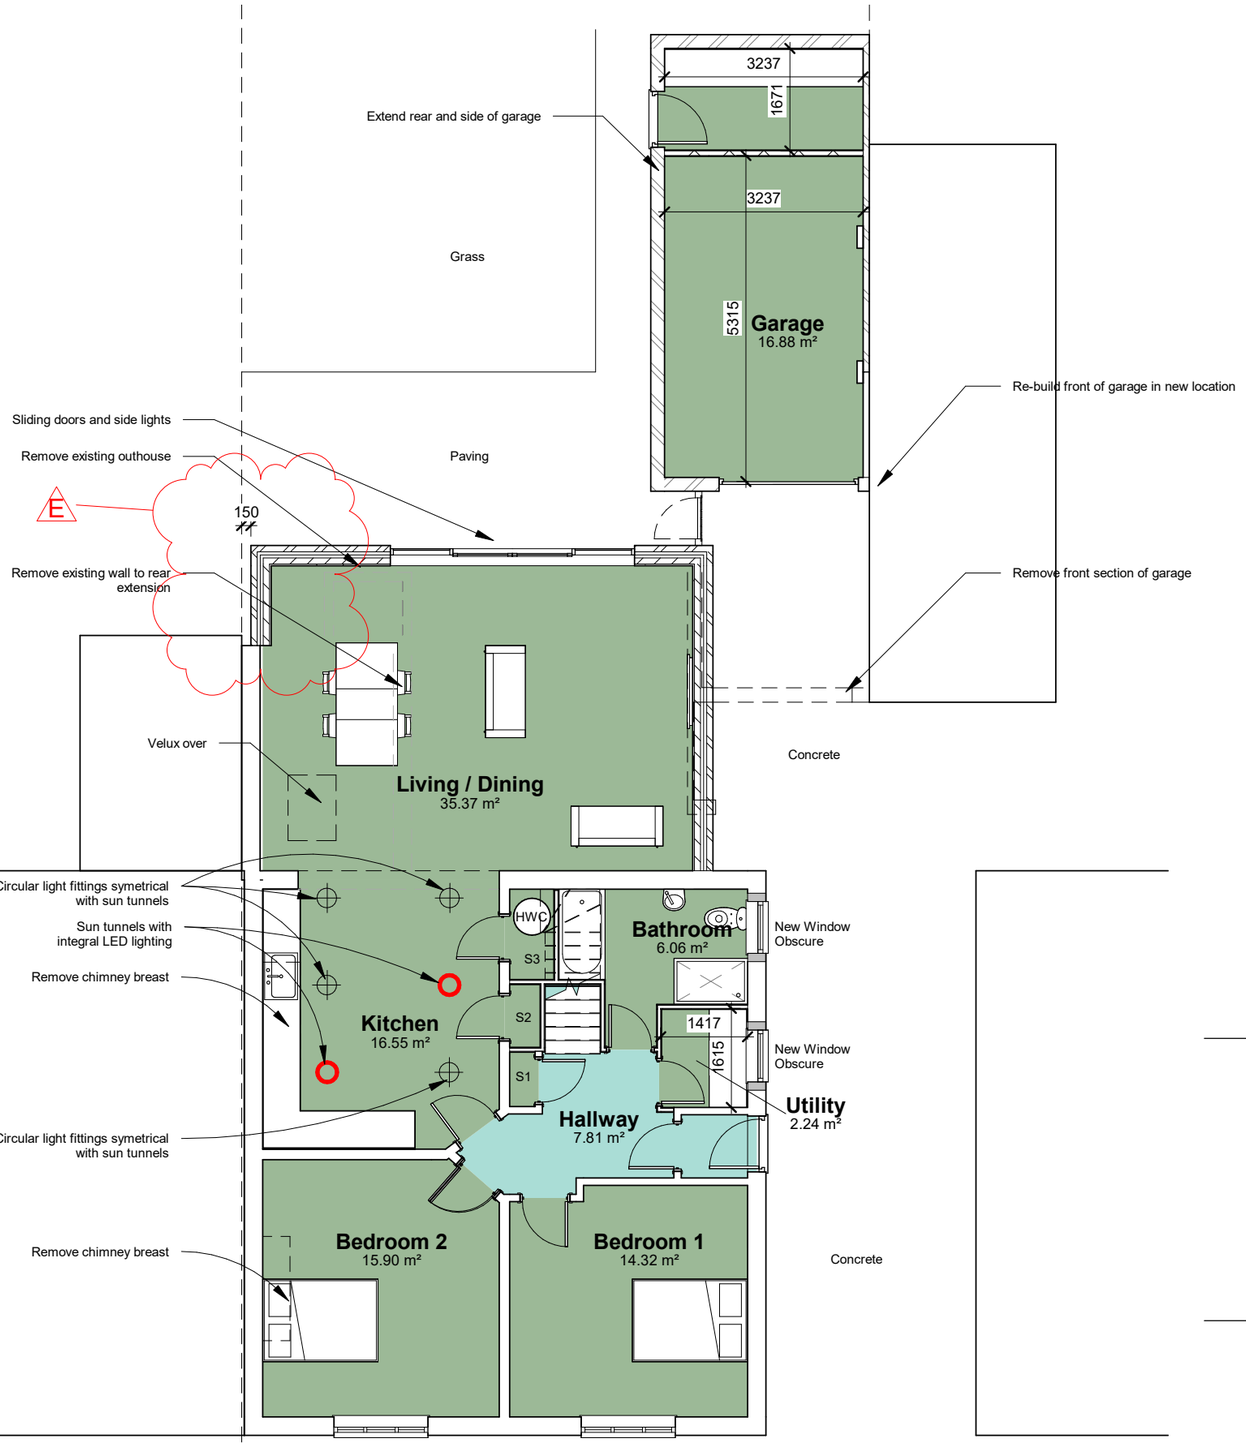


1 Ground Floor

1 : 100

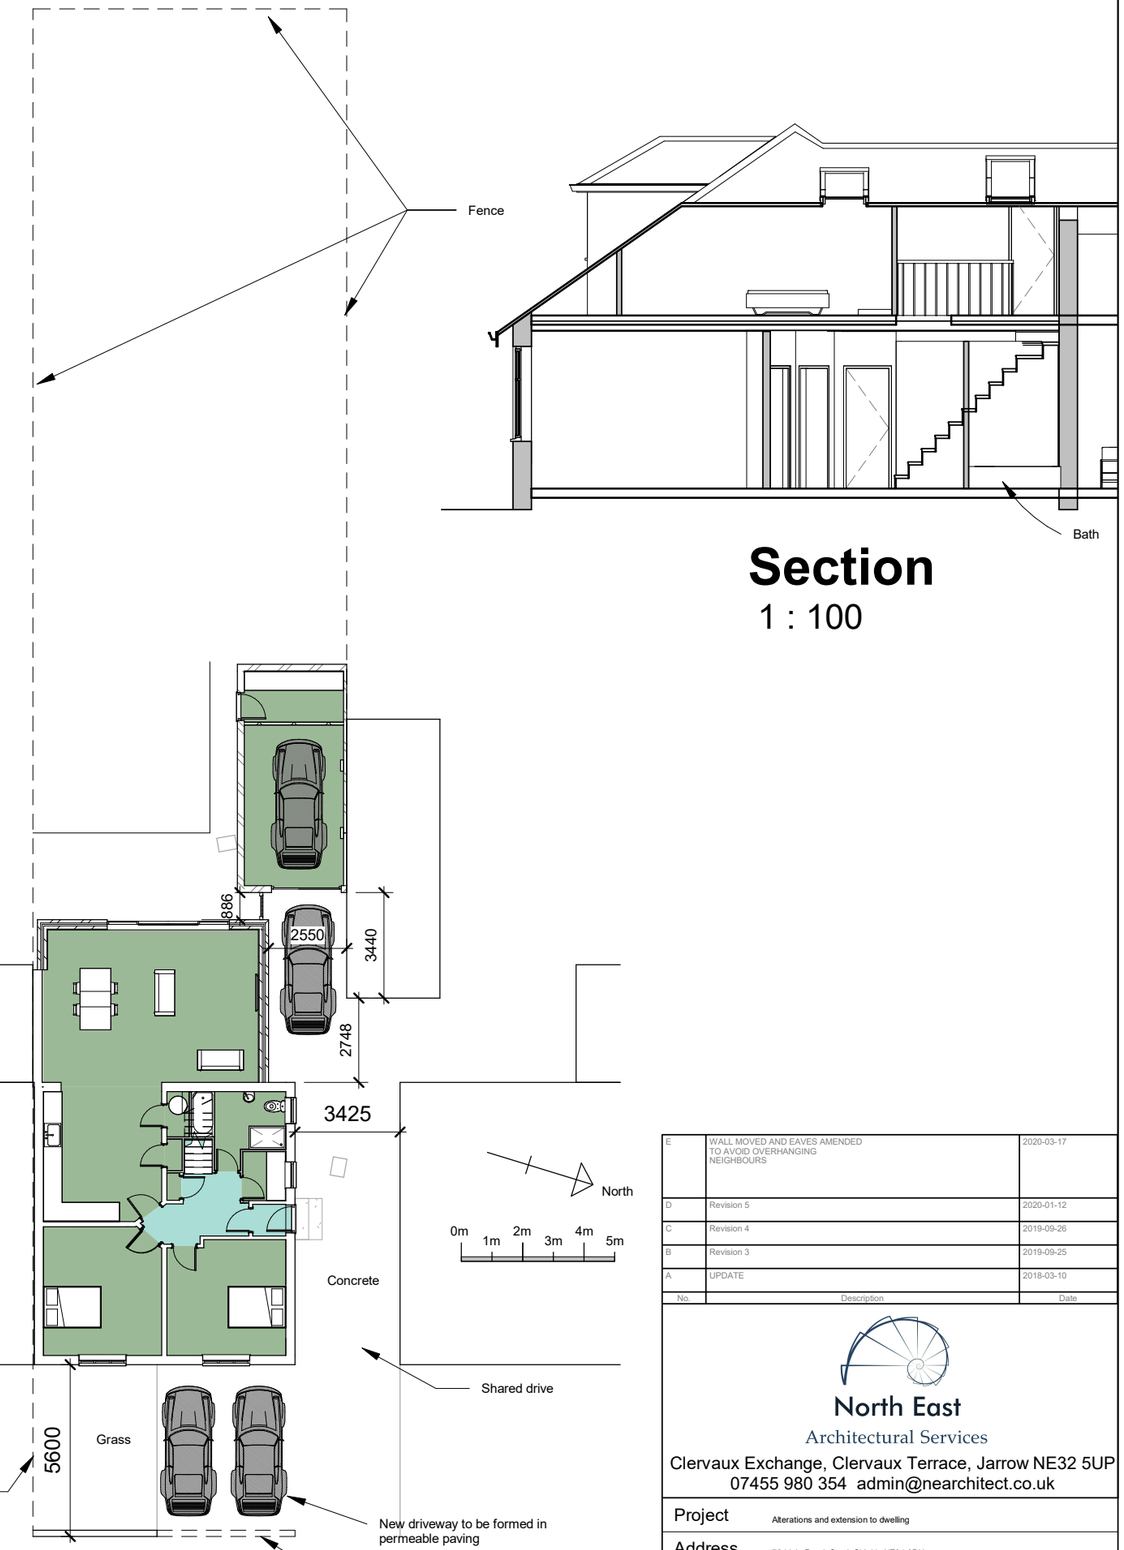

1 Site Layout

1 : 200

Section

1 : 100

No.	Description	Date
E	WALL MOVED AND EAVES AMENDED TO AVOID OVERHANGING NEIGHBOURS	2020-03-17
D	Revision 5	2020-01-12
C	Revision 4	2019-09-26
B	Revision 3	2019-09-25
A	UPDATE	2018-03-10

North East
Architectural Services
Clervaux Exchange, Clervaux Terrace, Jarrow NE32 5UP
07455 980 354 admin@nearchitect.co.uk

Project	Alterations and extension to dwelling		
Address	72 Lisle Road, South Shields NE34 6DH		
Client	Lesley Mountain		
Sheet	FLOOR PLAN - GROUND	Project No.	2019-04-20
Date	2019-05-05	Scale (@ A3)	As indicated
Drawing No.	A201	Rev	E