
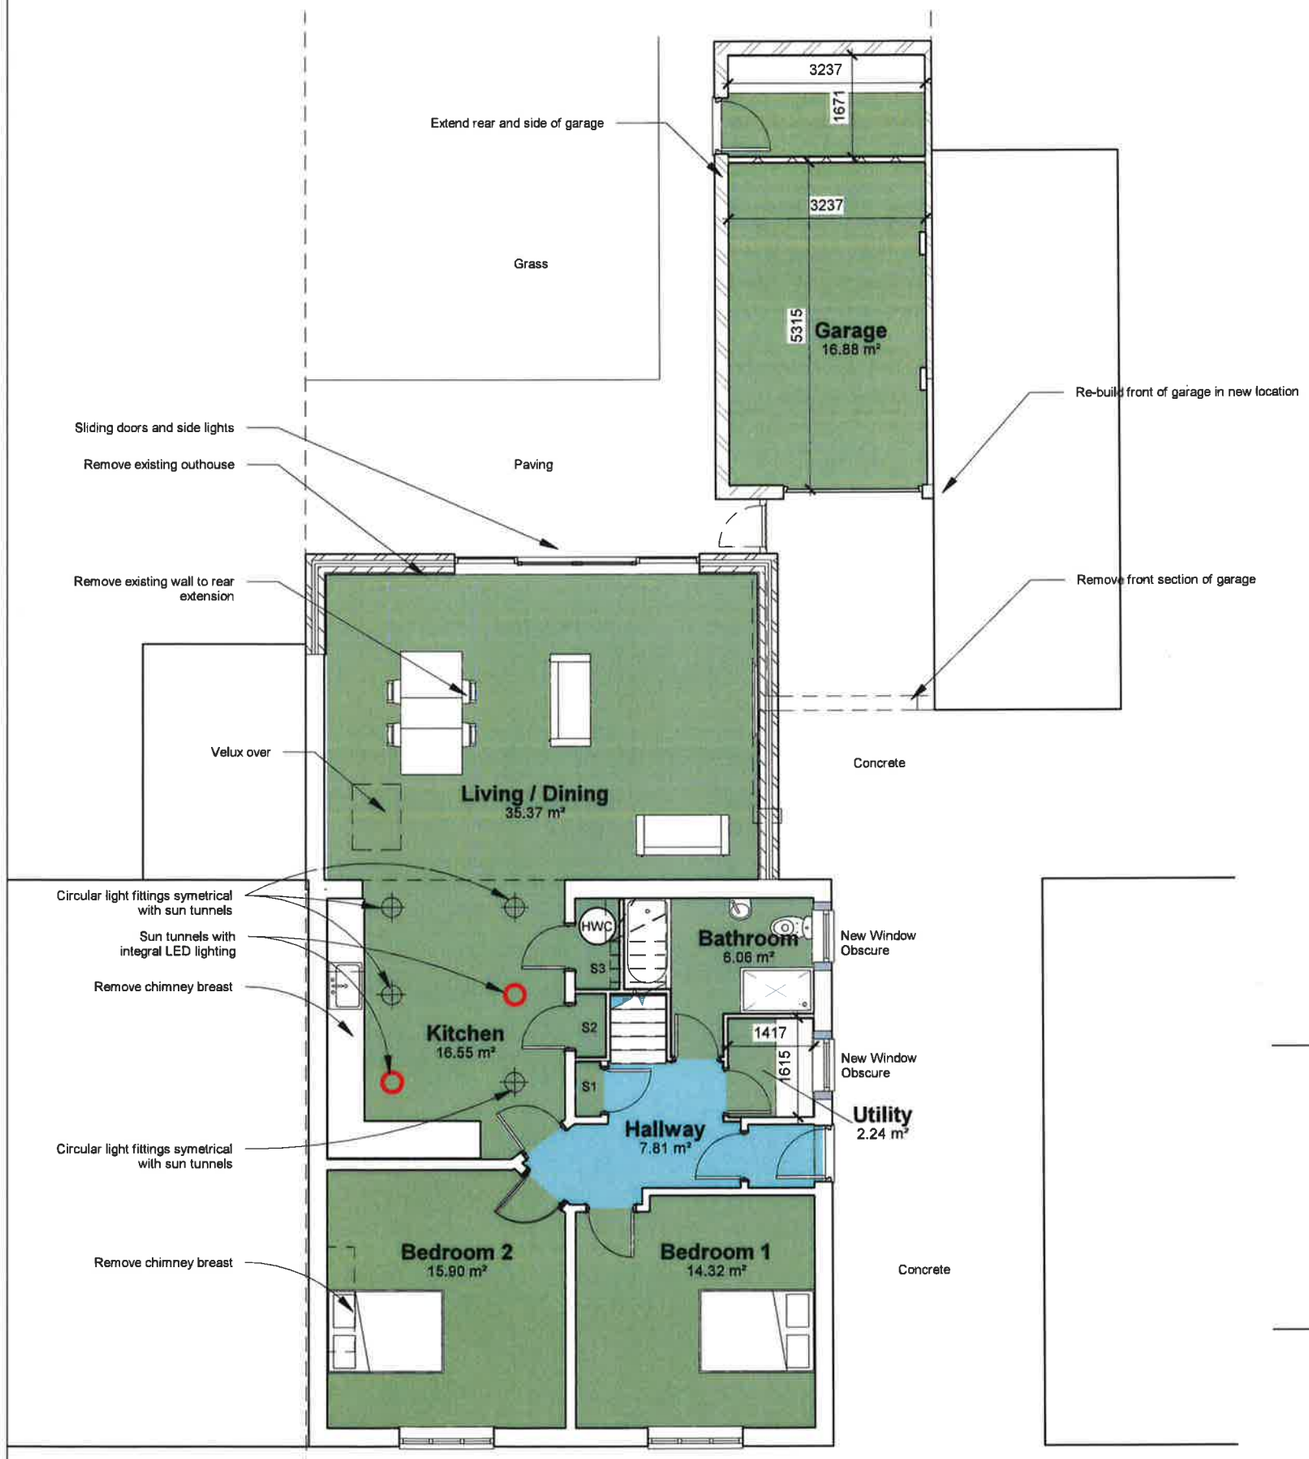


1 Ground Floor

1 : 100

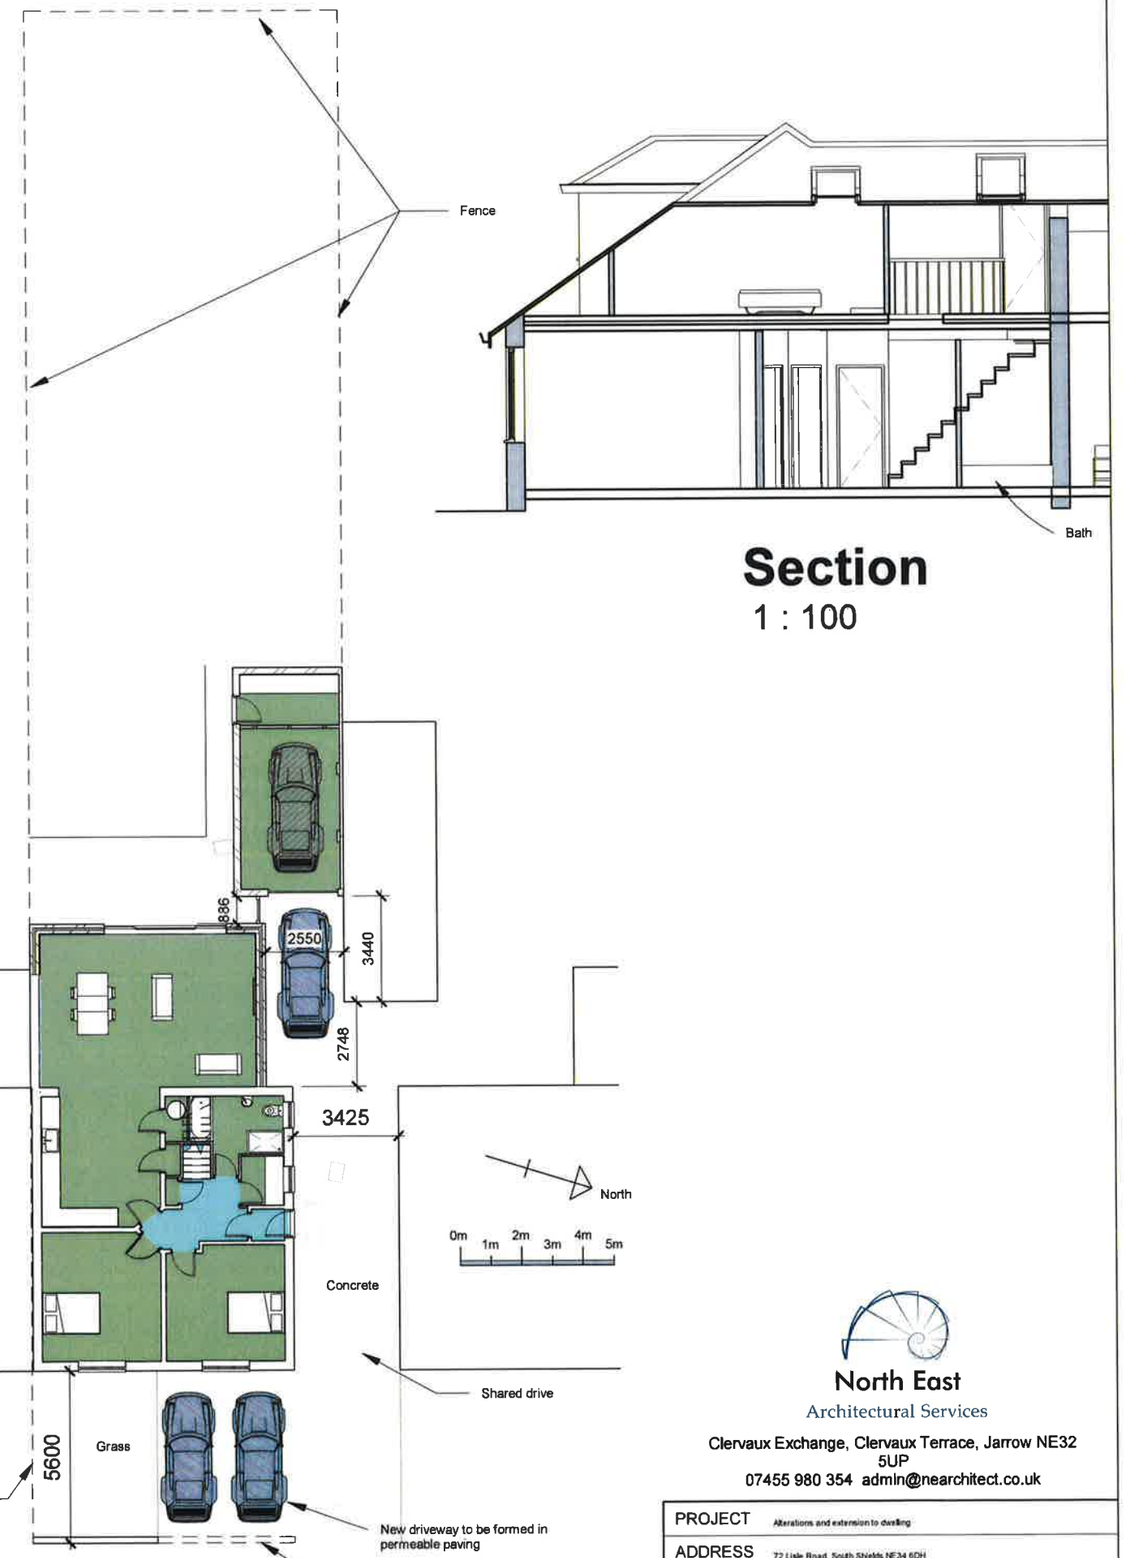

1 Site Layout

1 : 200

Section

1 : 100

North East
Architectural Services
Clervaux Exchange, Clervaux Terrace, Jarrow NE32 5UP
07455 980 354 admin@nearchitect.co.uk

PROJECT	Alterations and extension to dwelling		
ADDRESS	72 Lisle Road, South Shields NE34 6DH		
CLIENT	Lesley Mountain		
SHEET	FLOOR PLAN - GROUND	Project No.	2019-04-20
Date	2019-05-05	Scale (@ A3)	As indicated
DRAWING No.	A201	REV	D