
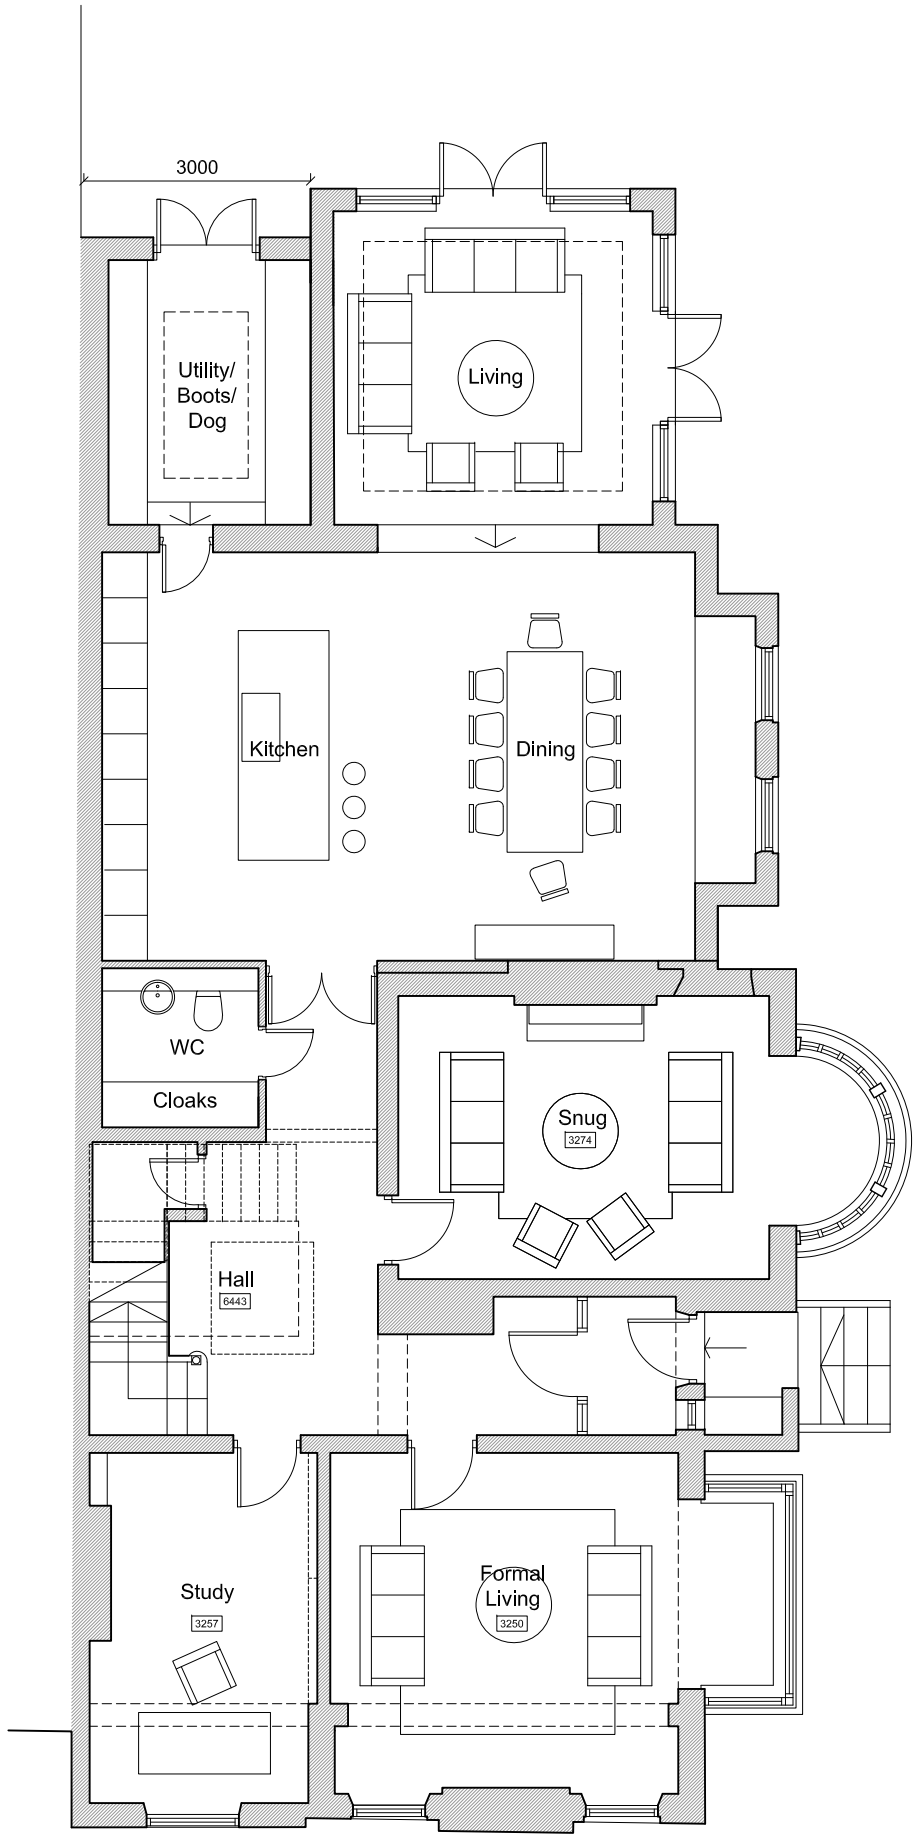


Proposed Ground Floor Plan

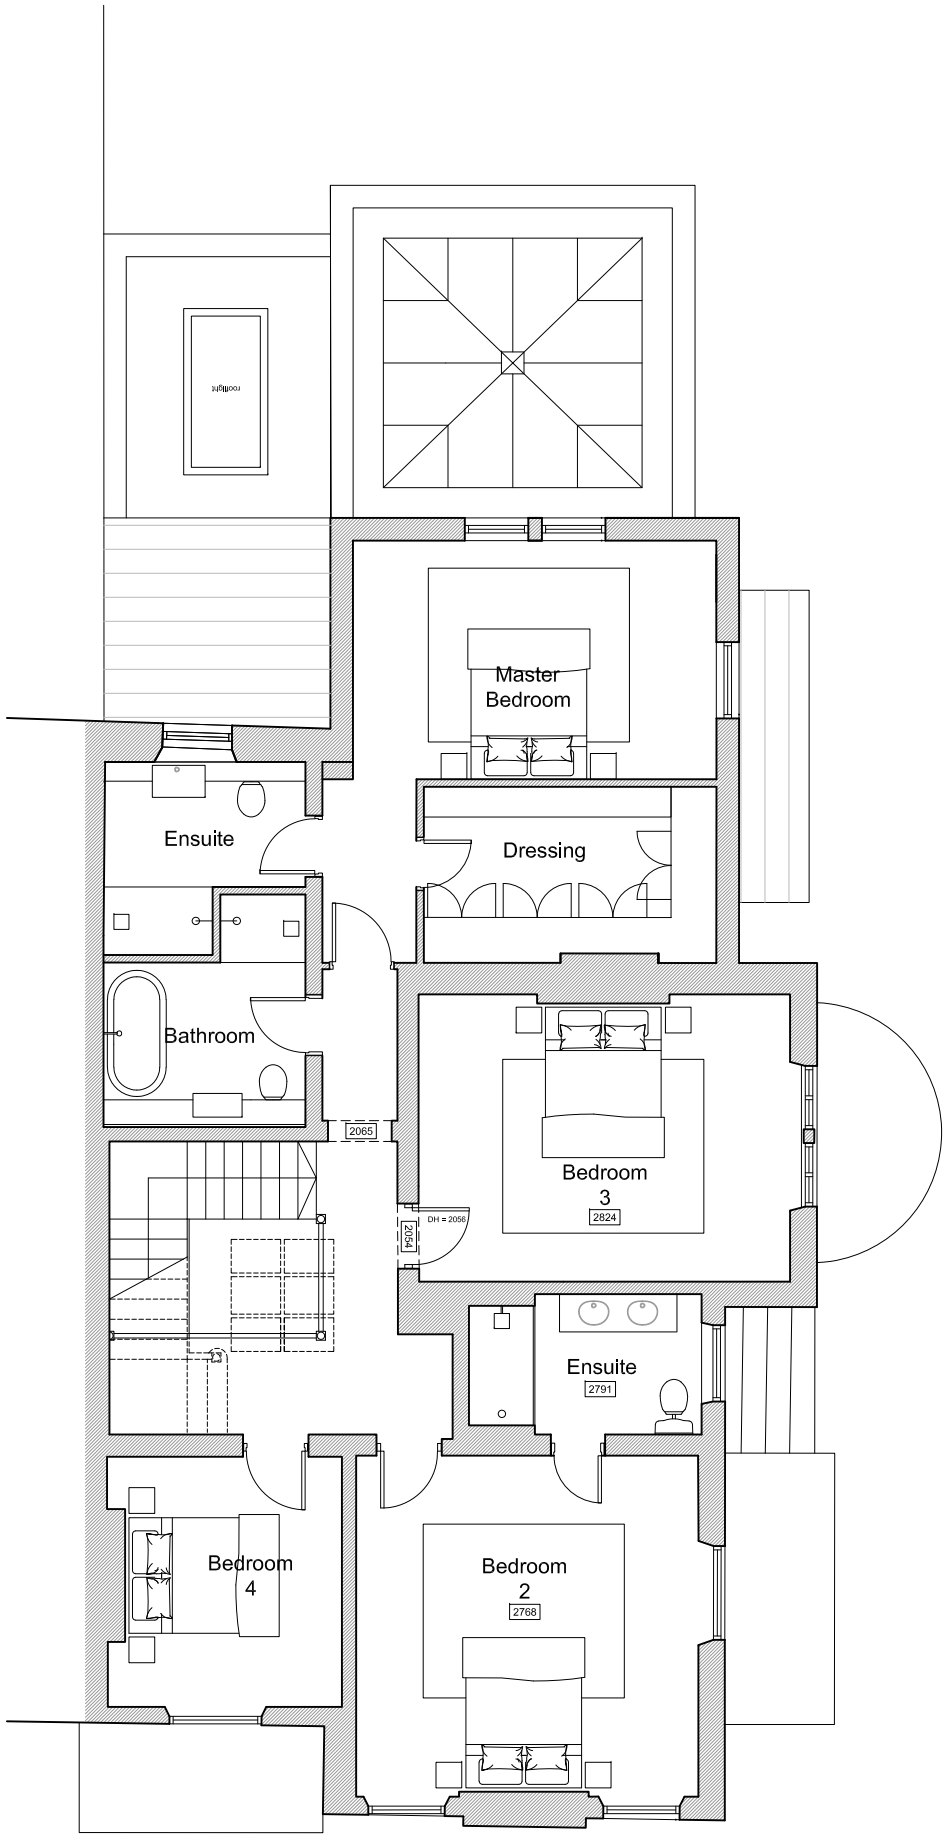

Proposed First Floor Plan


DO NOT SCALE FROM THIS DRAWING

Only written dimensions are to be taken from this drawing & verified by the Main Contractor on site before commencing any work or shop drawings. Any discrepancies are to be reported to the architect immediately. If this drawing exceeds quantities taken in any way the architects are to be informed before the work is initiated.

Copyright of this drawing is retained by Squires Barnett Architects and must not be reproduced in any part without obtaining written consent from Squires Barnett Architects.

Refer to Designers Risk Assessment for significant and/or unusual hazards

Key Plan

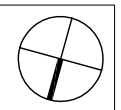

0 1 2 3 4 5

1:100 Scale In m

DRAWING STATUS PLANNING

Rev	Drawn	Checked	Reason for issue	Date
Ø	TA	GM	Planning Issue	17.01.20

Squires Barnett Architects

Squires Barnett Architects LLP
19 Clayton Road,
Jesmond,
Newcastle upon Tyne,
NE2 4RP

0191 232 5660
info@squiresbarnett.co.uk
www.squiresbarnett.co.uk

Project
7 North Avenue
South Shields, NE34 6AX

Client
Mr & Mrs Campbell

Description
Proposed Ground & First Floor Plans

File Path
Z:\2019 Job Folder\1951_7 North Avenue, South Shields\7 Drawings\3 Current\1951_North Avenue_Planning.dwg

Drawing	Scale @ A3	Revision
1951_P_08	1:100	Ø