
Do not scale from drawing - Work to figured dimensions only. All dimensions to be checked on site prior to the execution of any work. For the avoidance of doubt all dimensions are measured to wall structure and not the finishes unless otherwise stated. Where any discrepancy is found to exist within or between drawings and / or documents it should be reported to the Architectural Technologist immediately.

Revisions :

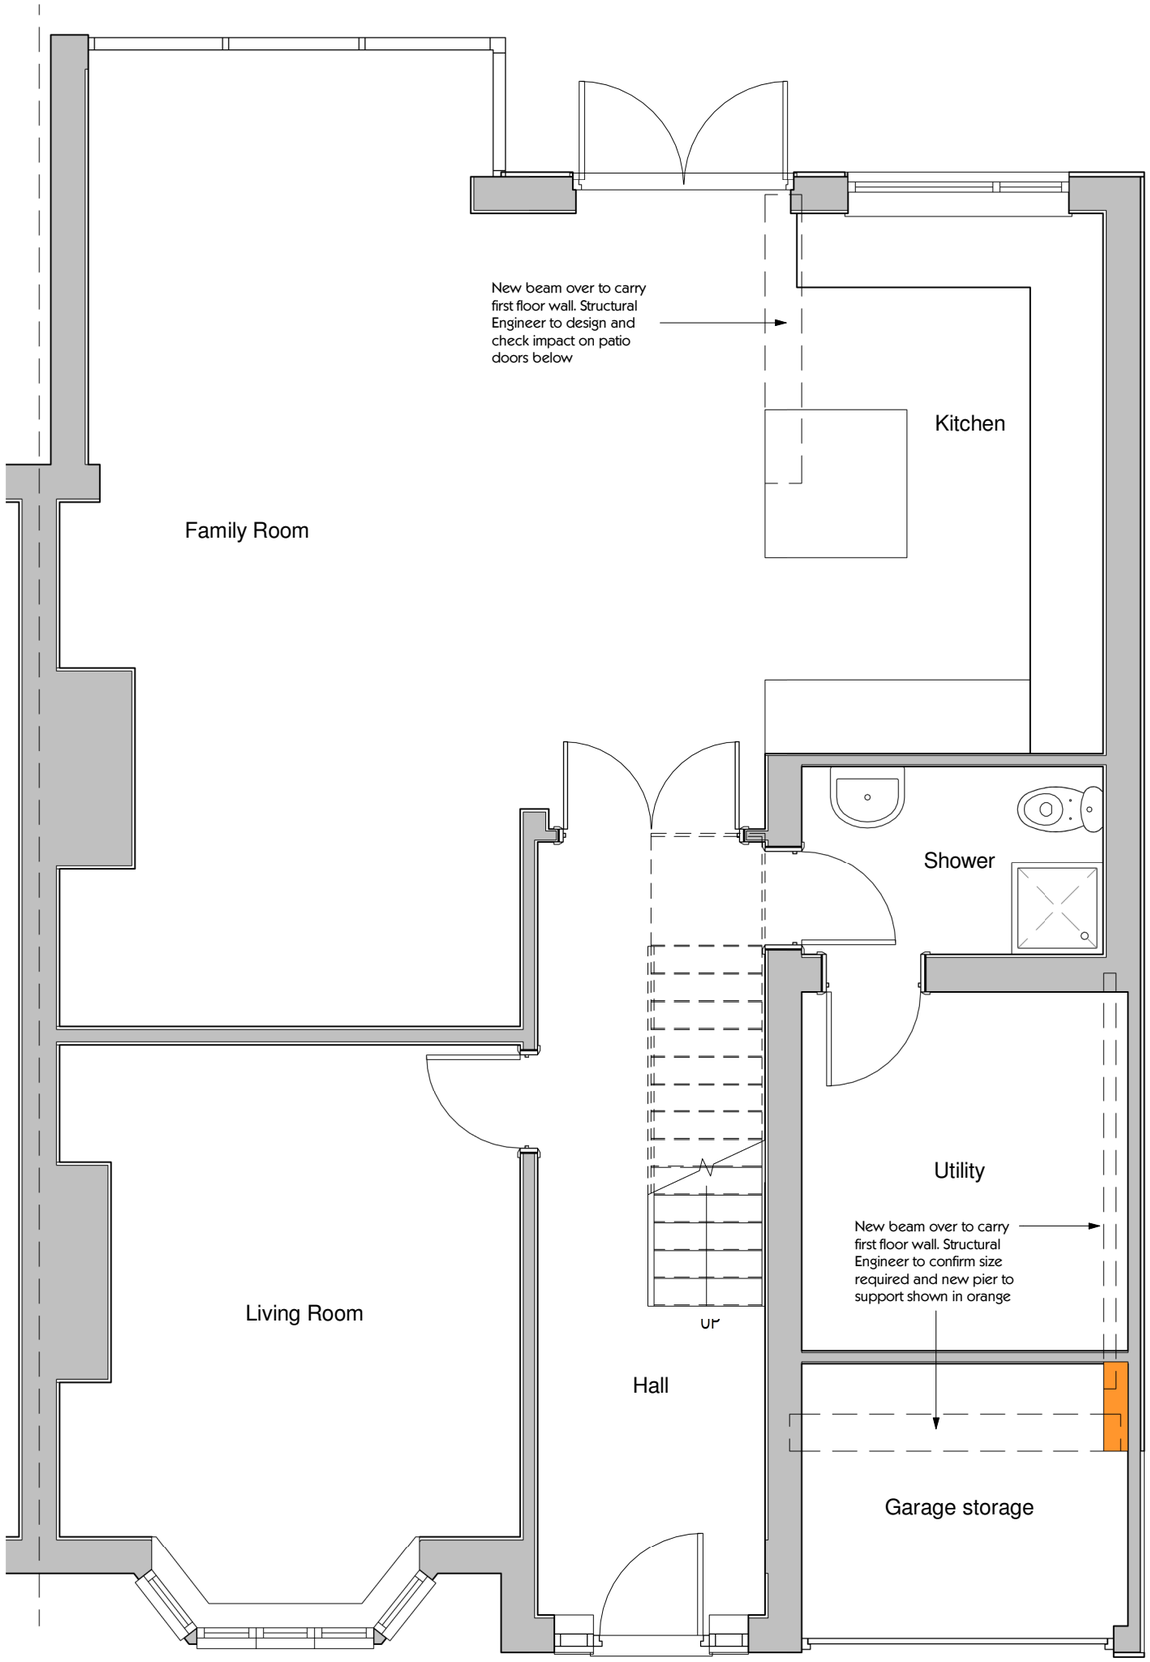

Proposed Ground Floor Plan

1 : 50

neilarmour architectural services

The Bookeepers Office , The Old Bank
Space @ 224 Park View
Whitley Bay
NE26 3QR

t : 07930 152247
e : hello@neil-armour.co.uk
www.neil-armour.co.uk

Project :

Proposed 2 storey Bedroom over garage extension at 62 King George Road, South Shields

Drawing :

Proposed Ground Floor Plan

Scale :	Date :	Drg No :	Rev :
1 : 50	28.01.20	A04	