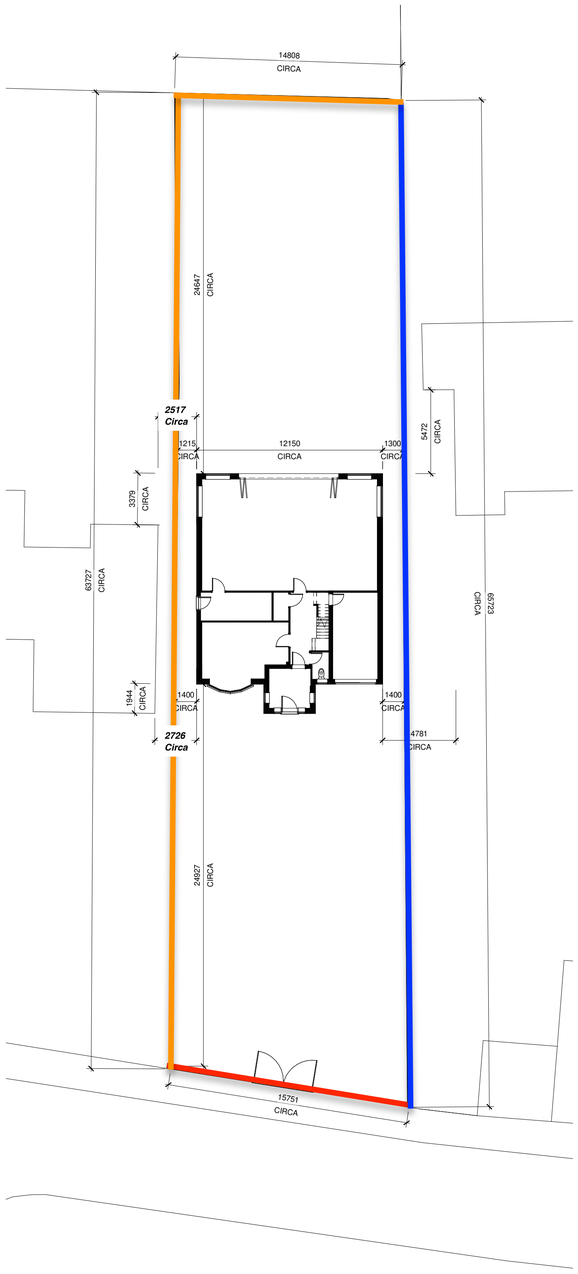


Proposed continuous wood fence-line at 1.8m in height with closed (overlapped) panelled timber, more akin to a rear boundary treatment, to be placed on my side of boundary. The intention is to leave existing fence-line as per neighbours request.

Proposed 1.9m Brick Wall (to match existing wall) and 2.3m Pillars/Columns (to match existing pillar/column) as per Fairfield House see modelled planed

Existing neighbouring Wall @ 1.93m - no change

N

1:200 0 2m 4 6 8 10 12 14 16 18 20 22 24m

rev	description	date
1	First Planning Issue	***24/02/2020***

revisions

status: PLANNING

This drawing is protected under The Copyright, Designs and Patents Act 1988. This drawing is produced for PLANNING PURPOSES ONLY and is not to be used for construction.

project: HOUSE REFURB & EXTENSION
LOW DYKE HOUSE, DIPE LANE
WEST BOLDON, NE36 0PQ

title: PROPOSED GA SITE PLAN

scale: 1 : 200 @ A1

date: JAN 2020

Project ID:	Drawing No:	revision:
01	01-250	P1