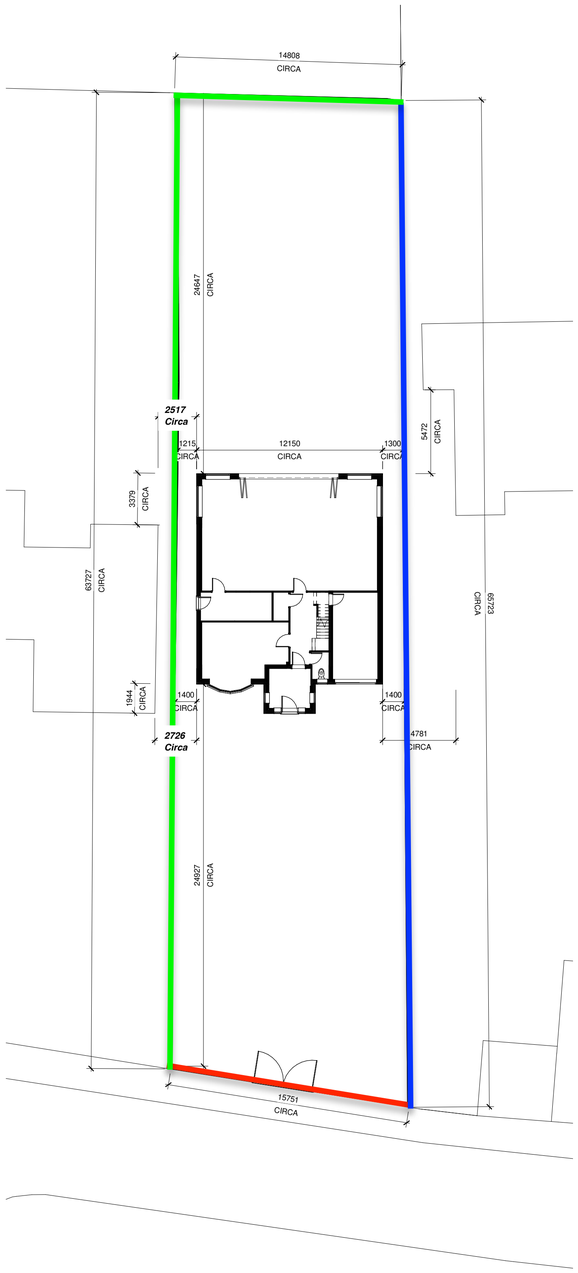


Not constructed and requesting authority as part of this application

Built and requires retrospective authorisation

Existing Neighbouring Wall/Fence

N

1:200 0 2m 4 6 8 10 12 14 16 18 20 22 24m

rev	description	date
1	First Planning Issue	***24/02/2020***

revisions

status: PLANNING

This drawing is protected under The Copyright, Designs and Patents Act 1988.
This drawing is produced for PLANNING PURPOSES ONLY and is not to be used for construction.

project: HOUSE REFURB & EXTENSION
LOW DYKE HOUSE, DIPE LANE
WEST BOLDON, NE36 0PQ

title: PROPOSED GA SITE PLAN

scale: 1 : 200 @ A1

date: JAN 2020

Project ID:	Drawing No:	revision:
01	01-250	P1