

EXISTING SITE PLAN 1:100

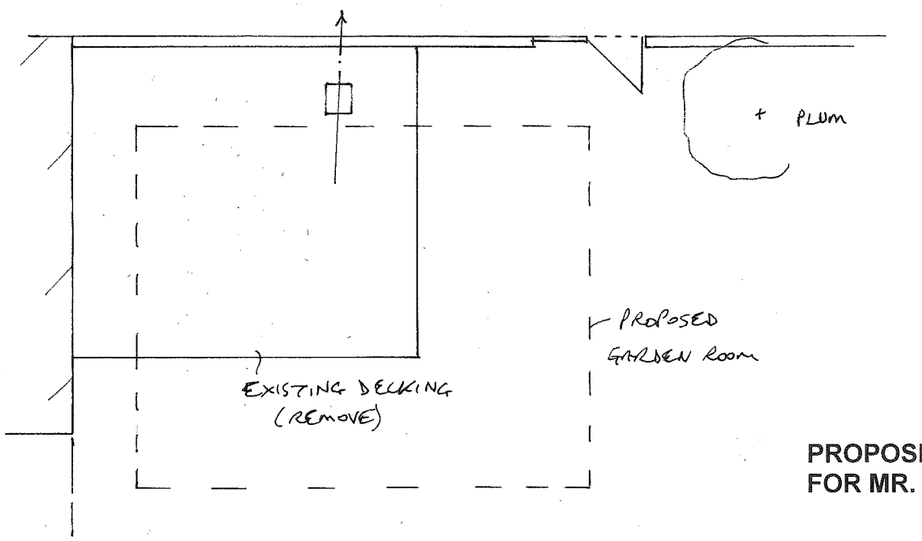


LIGHT GREY MARLEY 'CEDRAL' CEDAR EFFECT COMPOSITE CLADDING.
LIGHT GREY RENDER TO FRONTAGE.
CHARCOAL GREY FASCIAS/FRAMES WITH DARK GREY FIBREGLASS ROOF FINISH.
RED BRICK PLINTH (2 COURSES)

PROPOSED SIDE ELEVATIONS 1:100

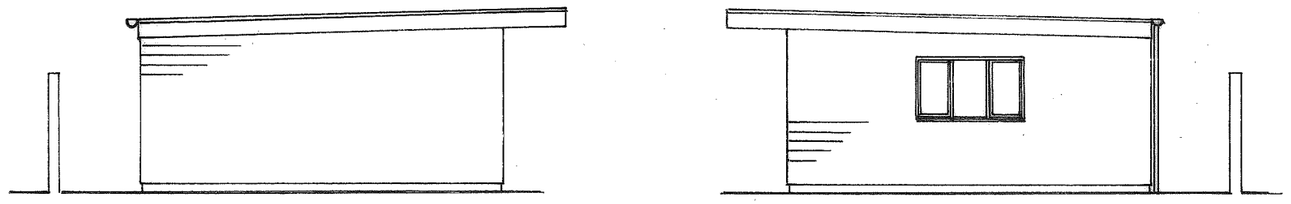



PROPOSED GARDEN ROOM TO 9 CAULDWELL VILLAS, S. SHIELDS
FOR MR. GALLAGHER **DRG NO 0796/6544/882**

PROPOSED FRONTAGE 1:100

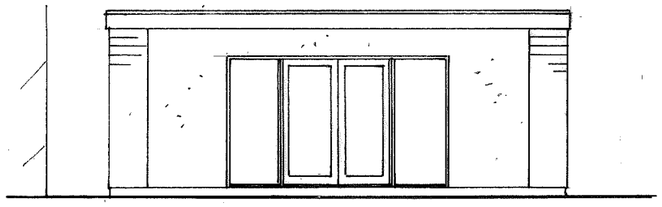


PROPOSED REAR 1:100

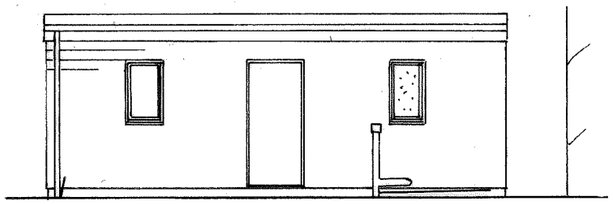

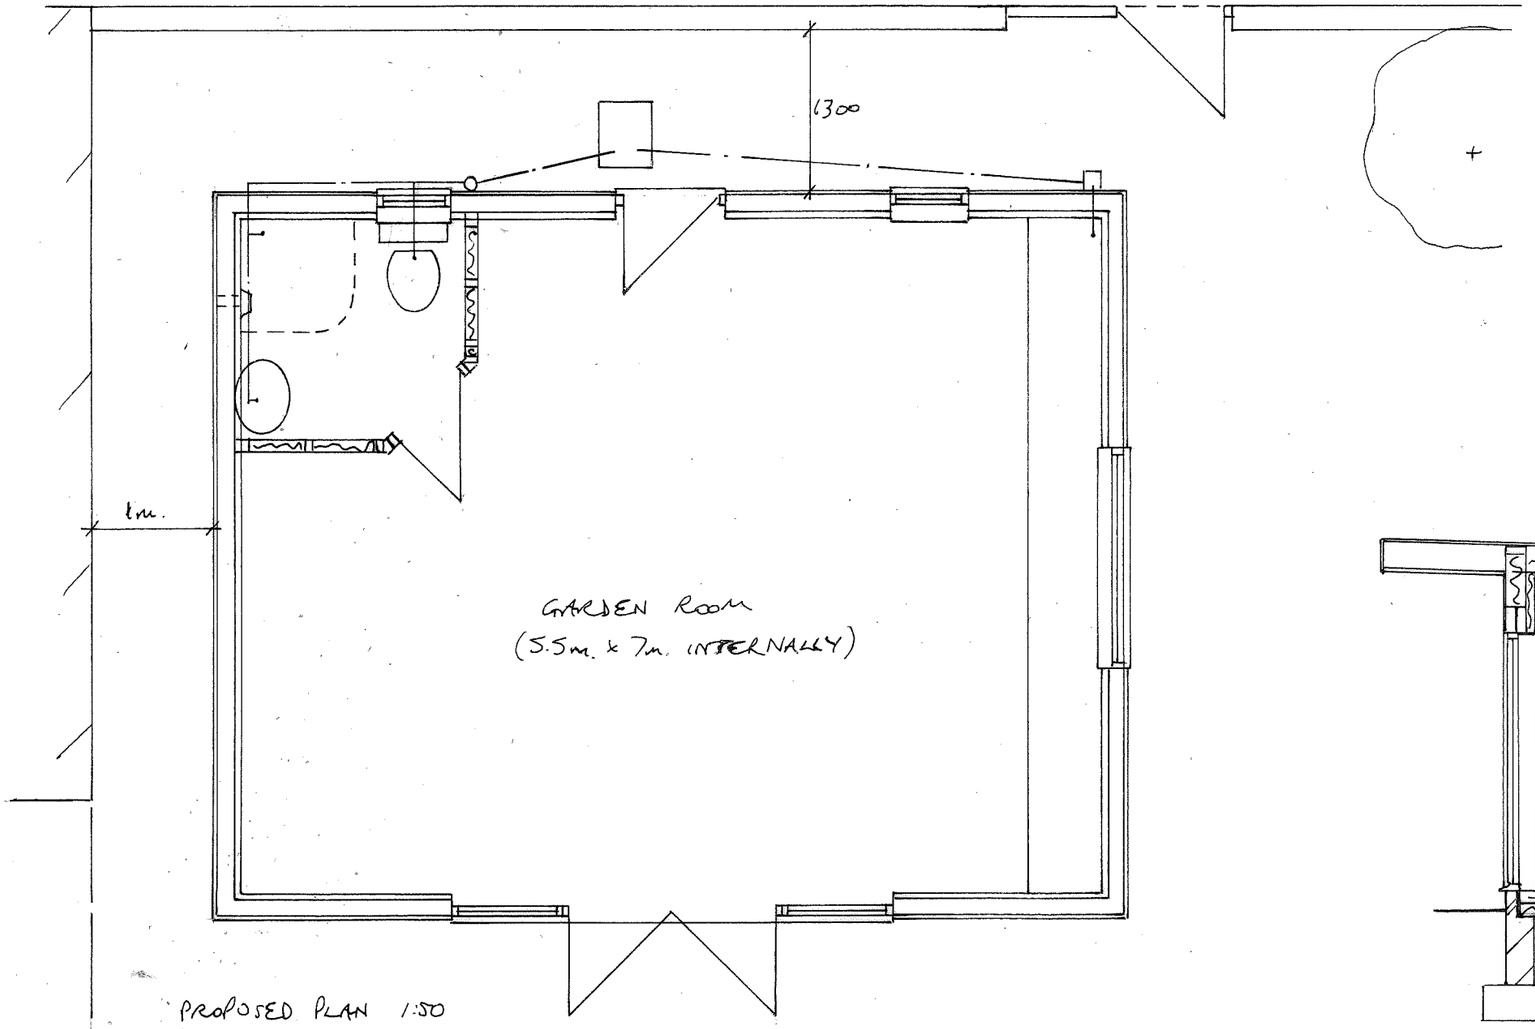

PROPOSED PLAN 1:50

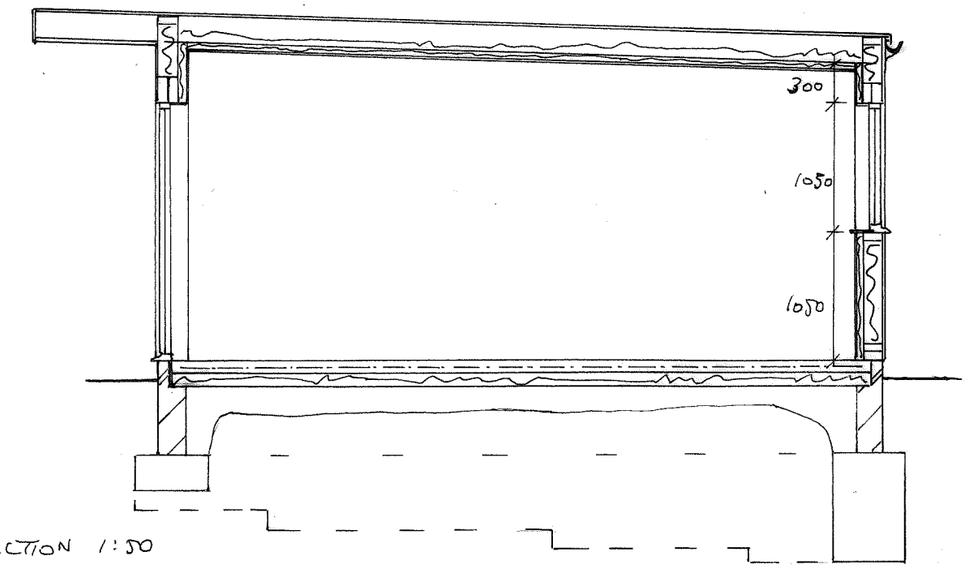

SECTION 1:50