

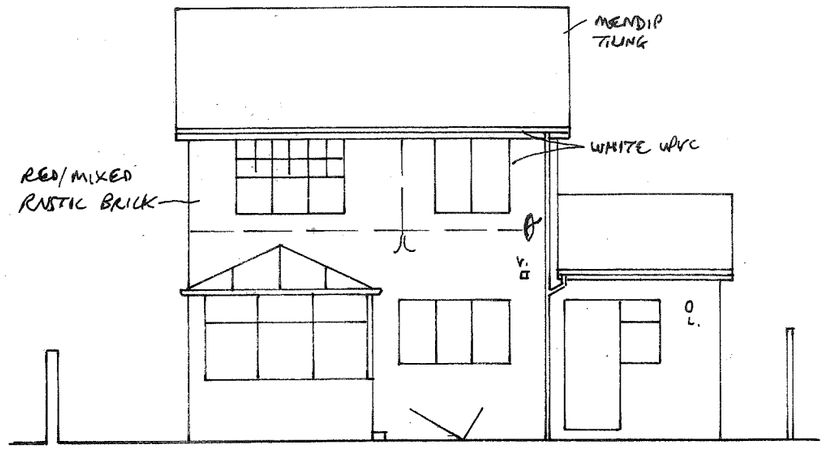


EXISTING REAR 1:100

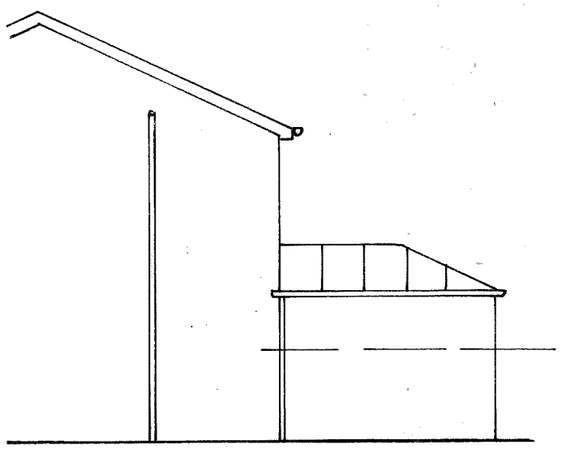


EXISTING SIDES 1:100

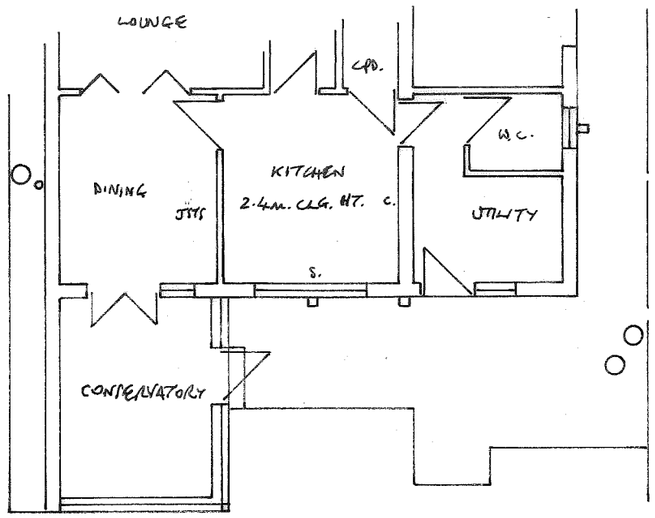

EXISTING GROUND FLOOR PLAN 1:100


Ⓑ - 203x203x60kg/m. U.C. WITH 275x10mm. TOP PLATE (WELDED TO U.C.). 275x325x150mm. CONCRETE PADSTONE TO INNER BEARING, 1.35m. x 100x215mm. REINFORCED CONCRETE PADSTONE TO OUTER BEARING.

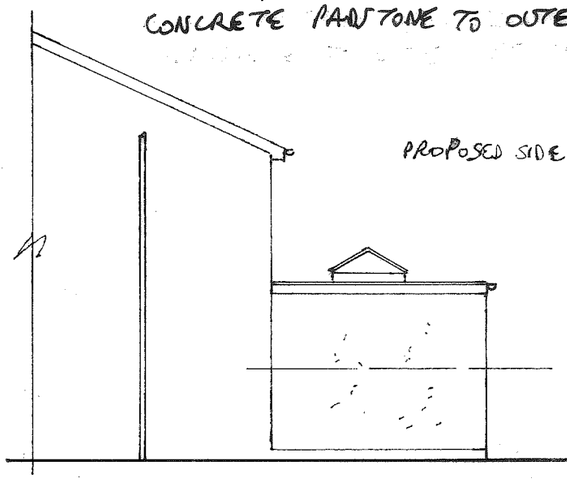

PROPOSED EXTENSION TO 49 BRANDLING COURT, S.SHIELDS
FOR MR. SEALES **DRG NO 0755/7258/422**

200x100x10mm. STEEL PLATE TO END BEARING

152x89x16kg/m. U.B.

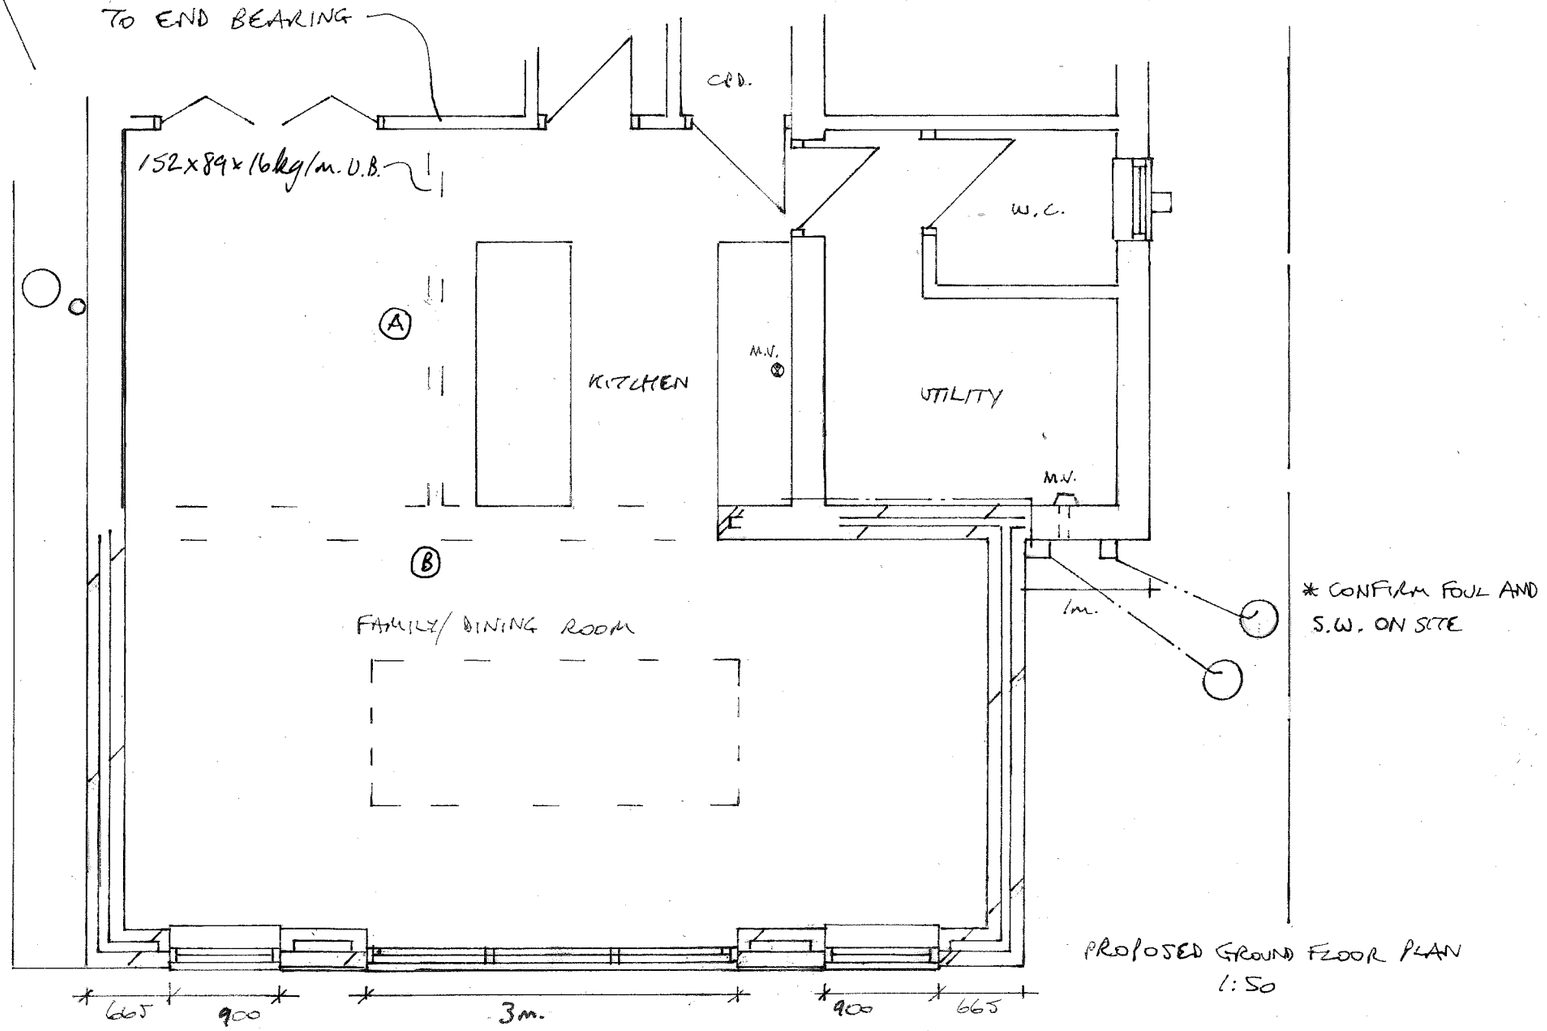

* CONFIRM FOUL AND S.W. ON SITE

PROPOSED GROUND FLOOR PLAN 1:50