

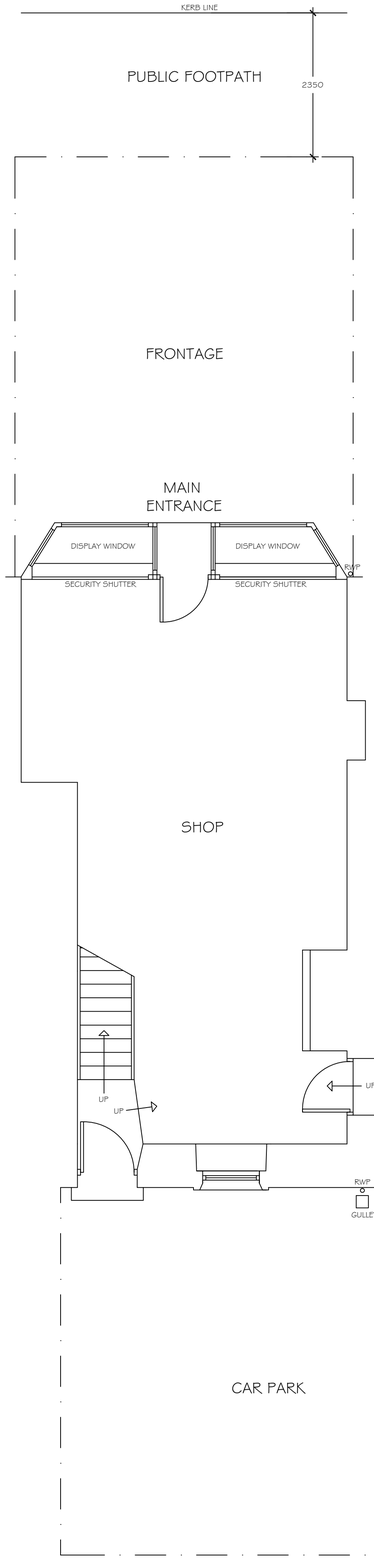



EXISTING GROUND FLOOR PLAN

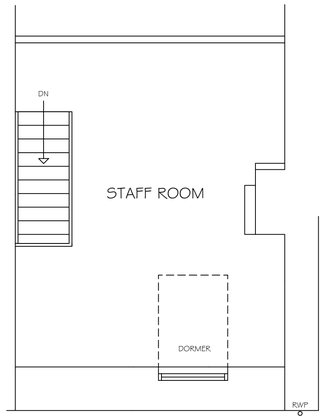

EXISTING FIRST FLOOR PLAN

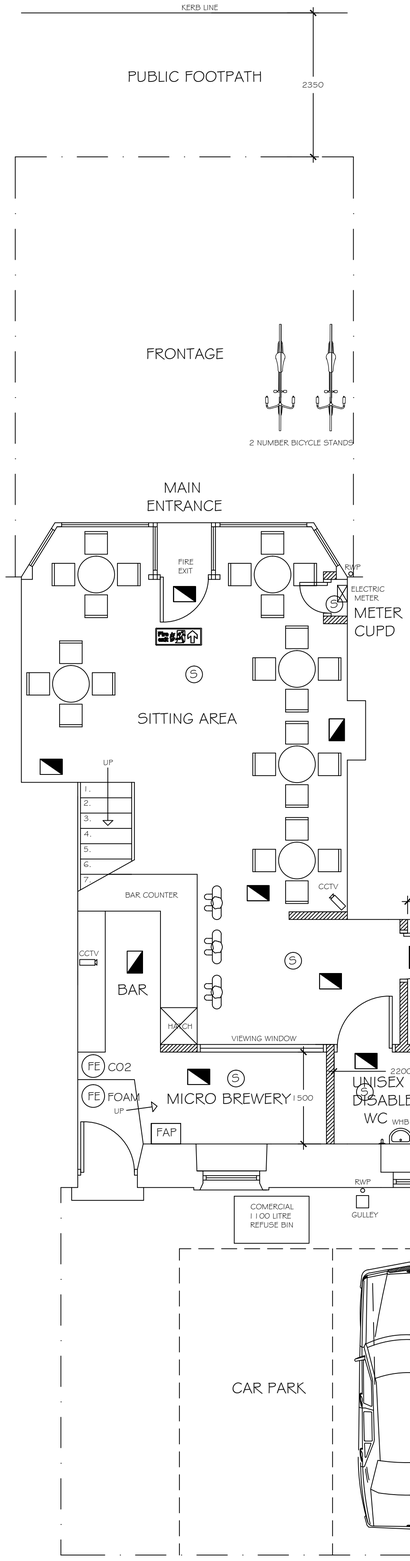

PROPOSED GROUND FLOOR PLAN

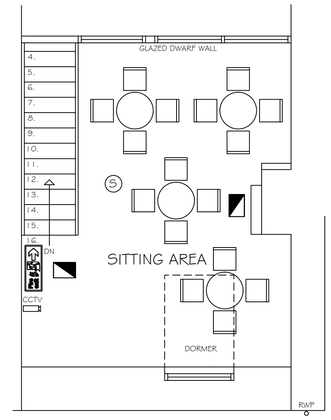

PROPOSED FIRST FLOOR PLAN

FIRE ALARM SYMBOLS

- (S) SMOKE DETECTOR WITH STROBE & SOUNDER
- 8 WATT 3HR MAINTAINED EMERGENCY LUMINAIRE
- FAP FIRE ALARM PANEL
- (FE) FIRE EXTINGUISHER
- FIRE EXIT SIGNAGE

REVISION	DESCRIPTION	DRAWN BY	DATE
A	FRONT & REAR BOUNDARIES ADDED	K.BUTLER	16:09:2020
B	BICYCLE STANDS ADDED	K.BUTLER	01:10:2020

KB design
Architectural Services

9, FAIRHOLME AVENUE
SOUTH SHIELDS,
TYNE & WEAR,
NE34 6DB.

TEL : 07824427223

Email : mail@kbdesign.org.uk

TITLE

PROPOSED MICRO BREWERY
38, FRONT STREET, CLEADON
EXISTING & PROPOSED PLANS

SCALE	DATE	DRAWN BY
1:50	08.08.2020	K.BUTLER
PROJECT No	DRAWING No	Revision
0632	3079	B

THIS DRAWING AND/OR SPECIFICATION IS THE SOLE PROPERTY AND COPYRIGHT OF KB DESIGN AND MAY NOT BE DISCLOSED TO ANY THIRD PARTY OR REPRODUCED IN WHOLE OR IN PART WITHOUT THE PRIOR CONSENT OF AN AUTHORISED REPRESENTATIVE OF KB DESIGN.