
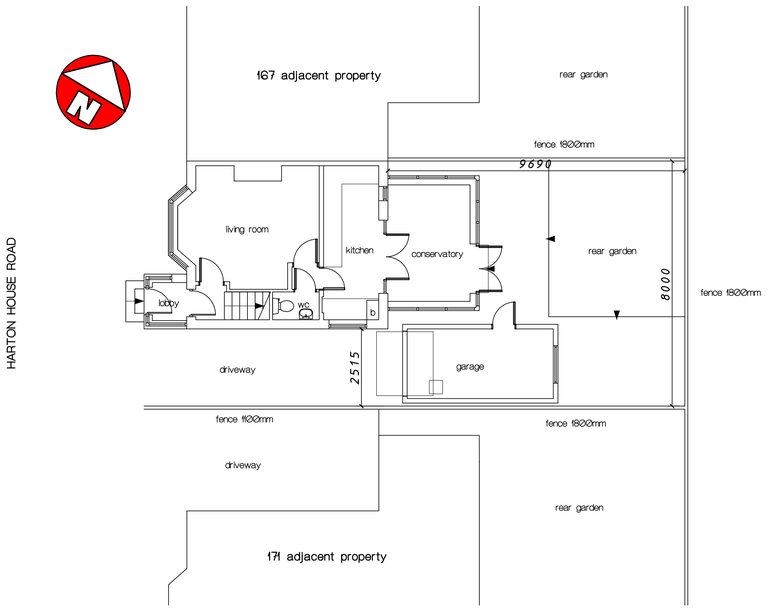


Existing Ground Floor Site Plan Scale 1:100

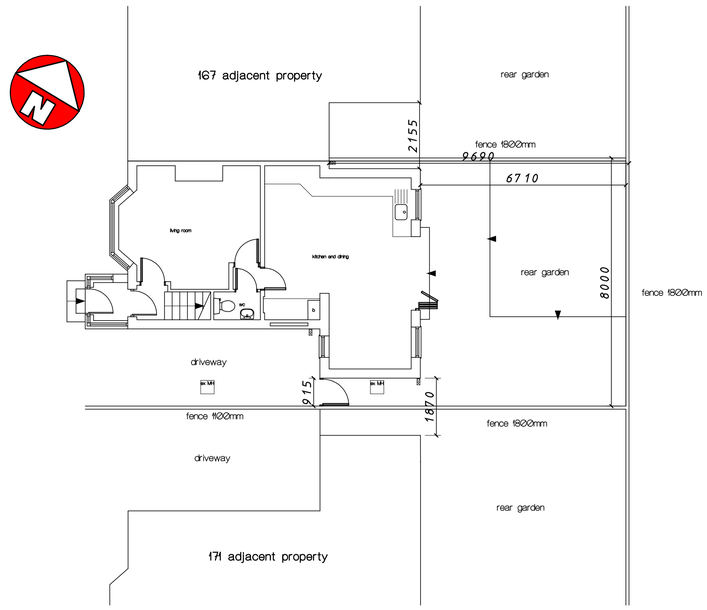

Proposed Ground Floor Site Plan Scale 1:100

ALL DIMENSIONS TO BE CHECKED ON SITE. ANY DISCREPANCIES TO BE REPORTED TO SITE SUPERVISOR AND DESIGNER PRIOR TO ACTION. ALL CONTRACTORS TO REFER TO ACCOMPANYING BUILDERS WORKS DRAWING FOR STANDARD NOTATION.

Revision	Revision Note	Revision Date	By

Jupiter Centre
Wearfield
Enterprise Park East
Tyne & Wear
SR5 2TA
T:0191 516 6832
www.spaceid.co.uk
talktous@spaceid.co.uk

Designed by	Client	Scale
P Young	Mr & Mrs Picken	1:100

Location
169 Harton House Road
South Shields
NE34 6EA

Drawing Description
Existing and Proposed
Site Plans

Drawing Number	Revision	Sheet
002		n-a