



Ground Floor Plan


First Floor Plan / Roof Plan

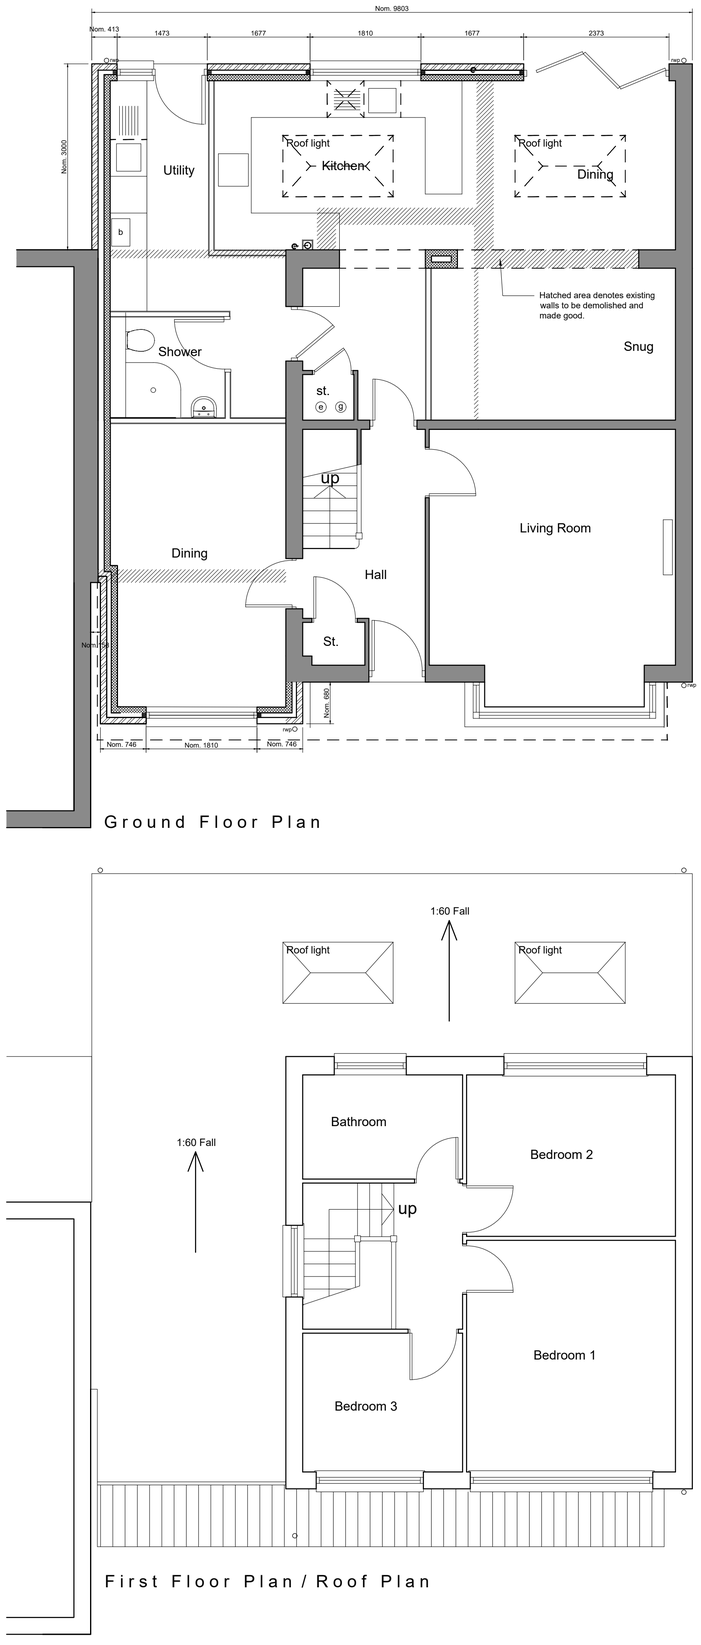

Front Elevation

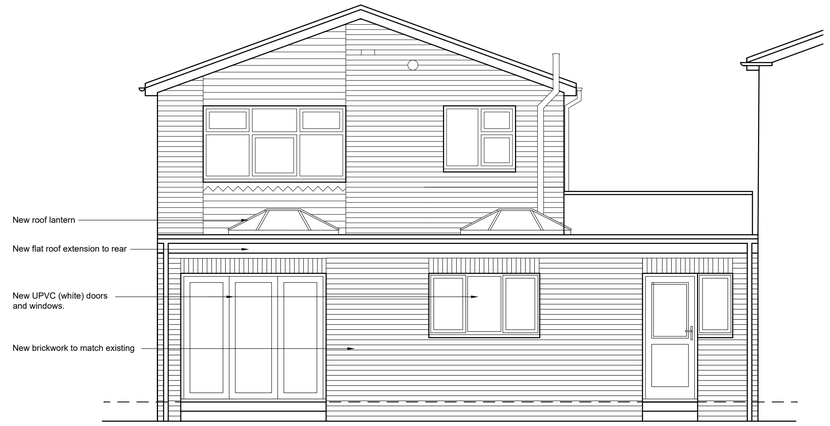

Rear Elevation

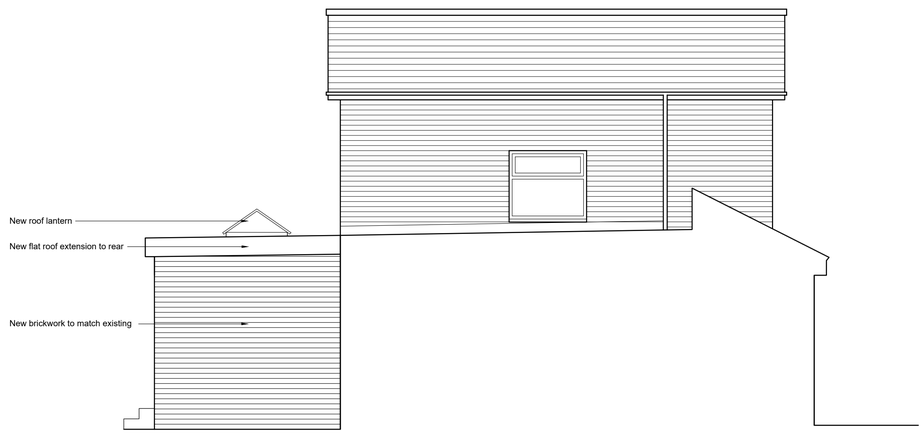

Side Elevation

THIS DRAWING IS COPYRIGHT. DO NOT SCALE FROM THIS DRAWING

Rev	Date	Description	Drn.	Chk.

Client
A and C Woodward

Job Title
Alterations and Extensions to
59 Cleadon Meadows
Cleadon
South Tyneside

Drawing Title
Proposed Plans and Elevations

Scale	Date	Drawn	Checked
1:50@A1	Jul 20	DD	

ANTHONY WATSON RIBA
ANTHONY WATSON CHARTERED ARCHITECT
5 DOURO TERRACE, SUNDERLAND. SR2 7DX.
TEL : (0191) 565 0174 FAX: (0191) 510 1422

20-005 P110 B