


Existing Site Plan
Scale 1 : 100

REF
N

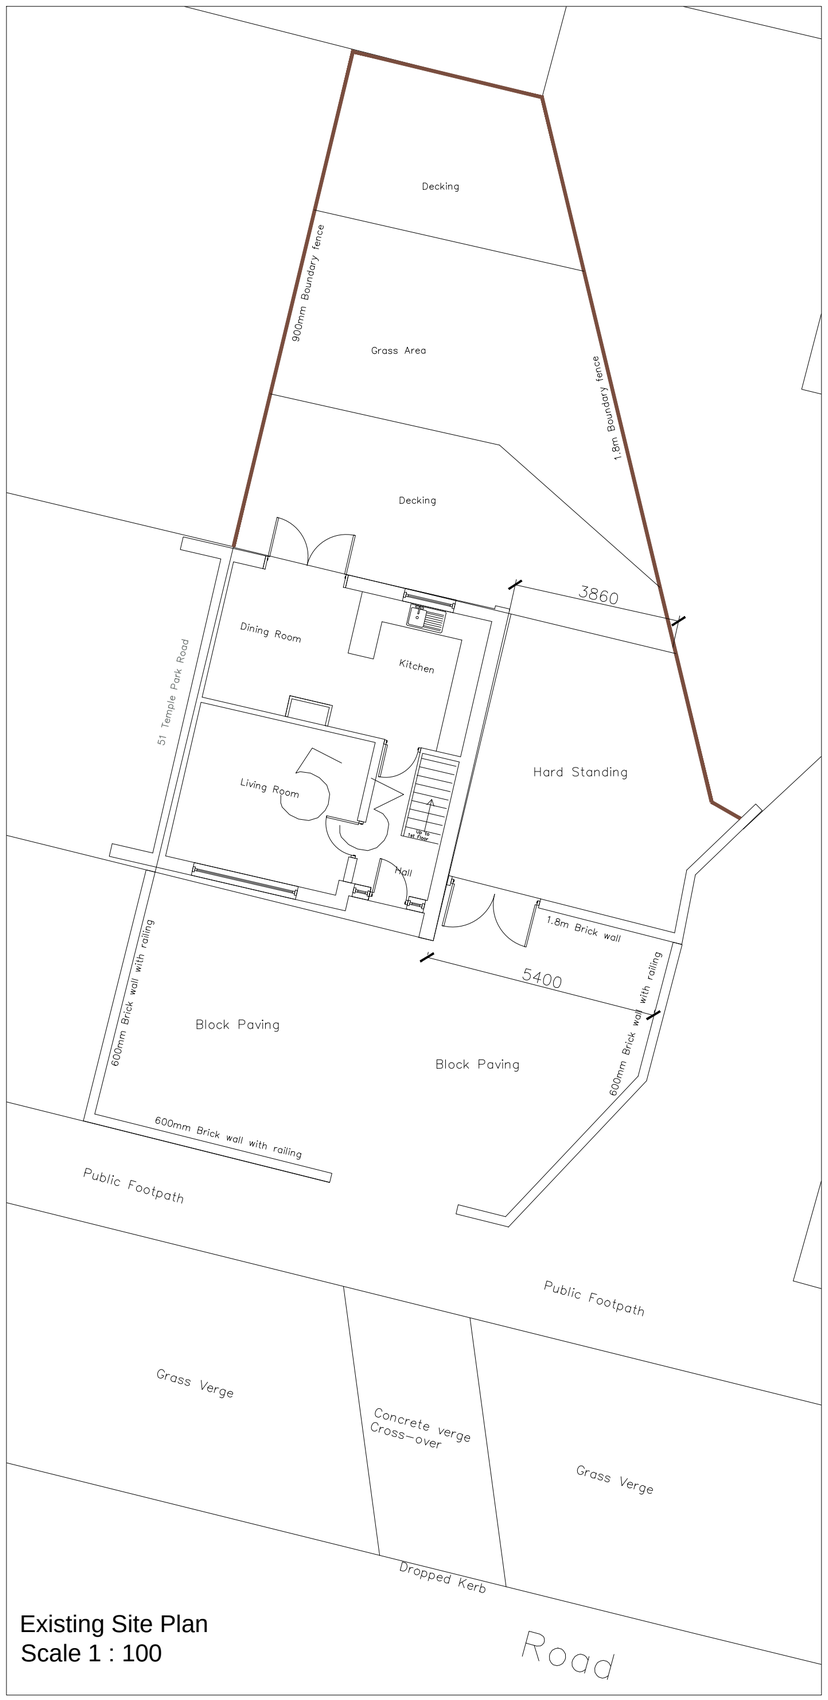

Proposed Site Plan
Scale 1 : 100

53 Temple Park Road South Shields	Ref	
	Drawn by	dc
Proposed Side Extension Existing / Proposed Site Plans	Date	June 2020
	Scale	1 :100