


EXISTING REAR 1:100

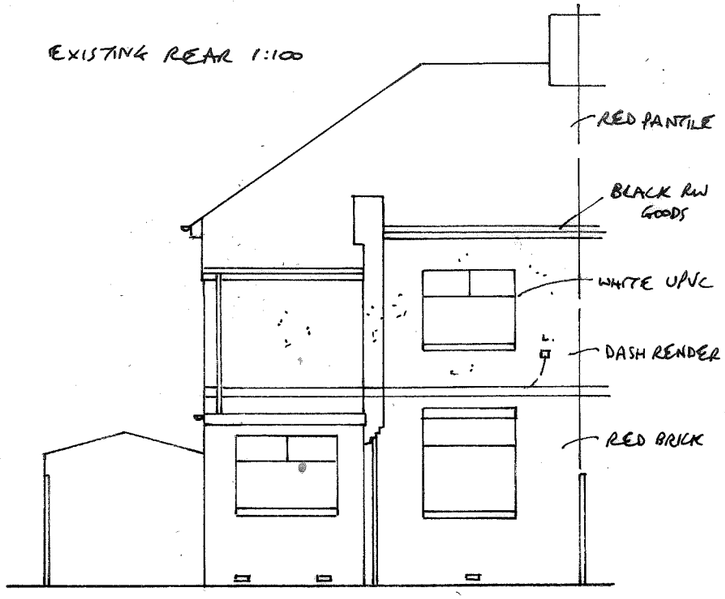


EXISTING SIDE 1:100

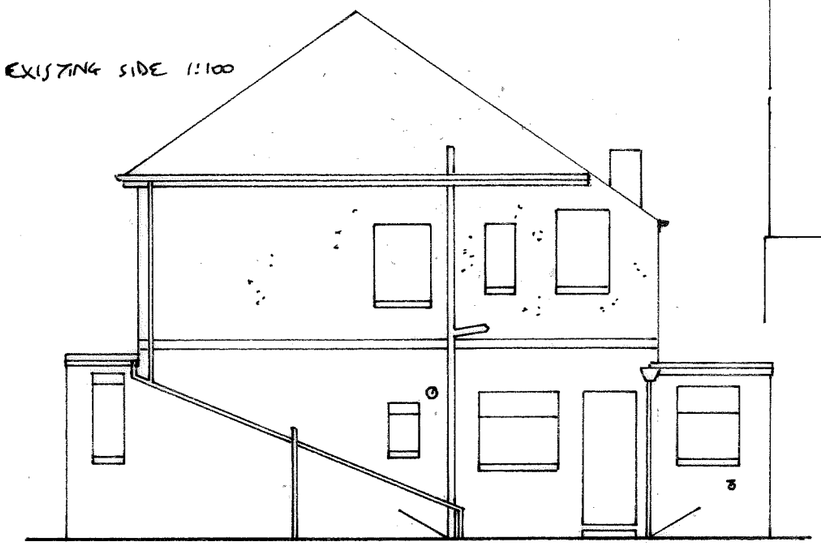

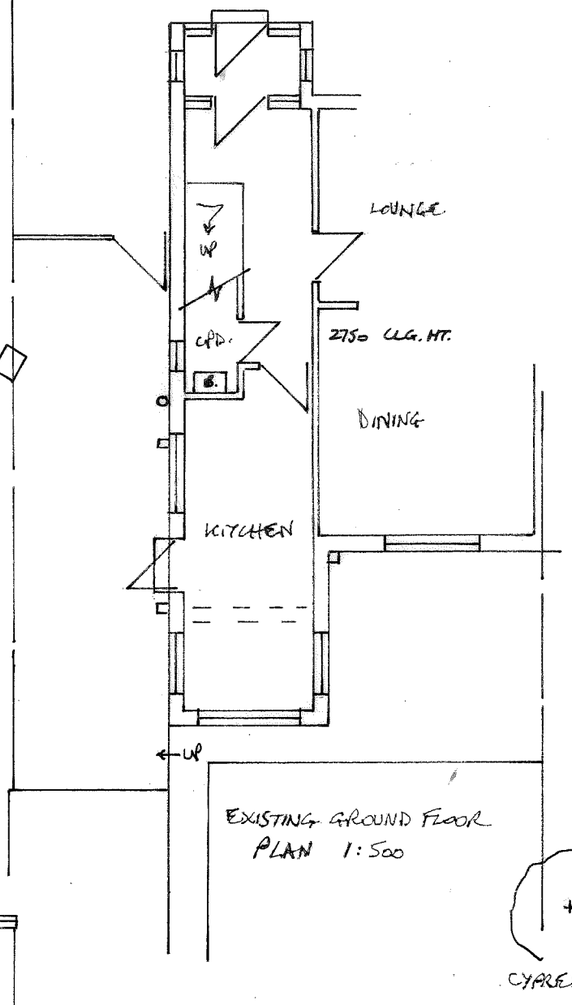

EXISTING GROUND FLOOR PLAN 1:50

CYPRESS(?)

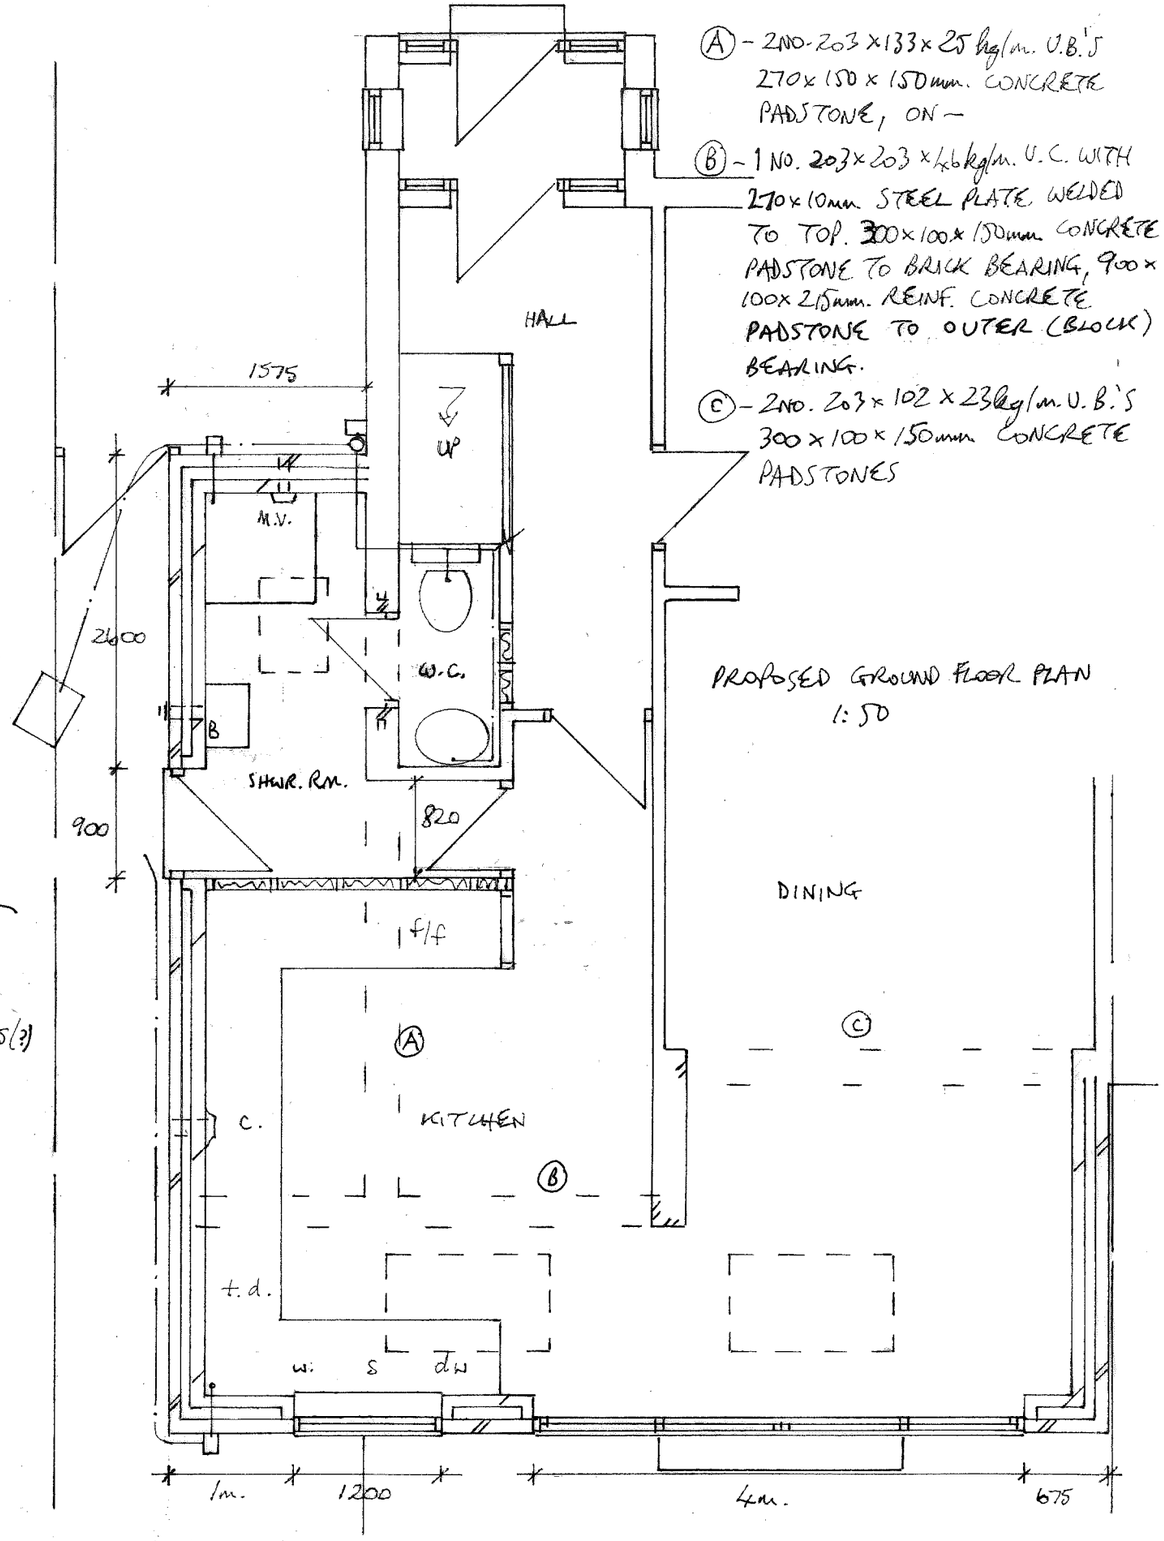


(A) - 2NO. 203 x 133 x 25 kg/m. U.B.'S 270 x 150 x 150mm. CONCRETE PADSTONE, ON -

(B) - 1 NO. 203 x 203 x 46kg/m. U.C. WITH 270 x 10mm. STEEL PLATE WELDED TO TOP. 300 x 100 x 150mm. CONCRETE PADSTONE TO BRICK BEARING, 900 x 100 x 215mm. REINF. CONCRETE PADSTONE TO OUTER (BLOCK) BEARING.


(C) - 2NO. 203 x 102 x 23kg/m. U.B.'S 300 x 100 x 150mm. CONCRETE PADSTONES

PROPOSED GROUND FLOOR PLAN 1:50


EXISTING FRONTAGE 1:100

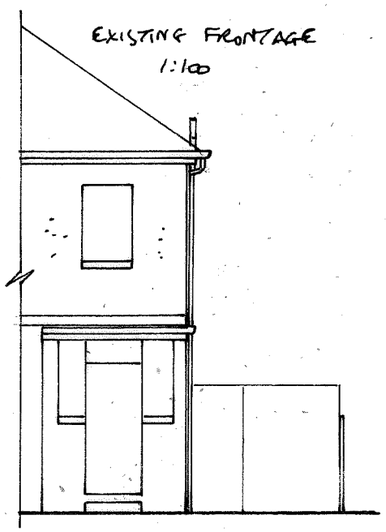

EXISTING INNER SIDE 1:100

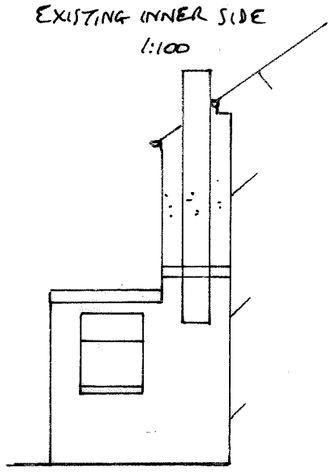

PROPOSED FRONTAGE 1:100

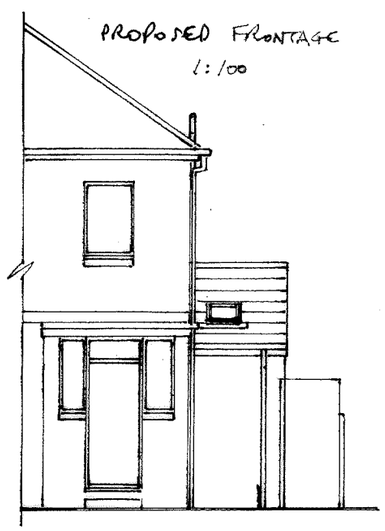

PROPOSED EXTENSION TO 3 GRASMERE GARDENS, S. SHIELDS
FOR MR. & MRS. SAVAGE DRG NO 0795/7502/168