



FRONT ELEVATION

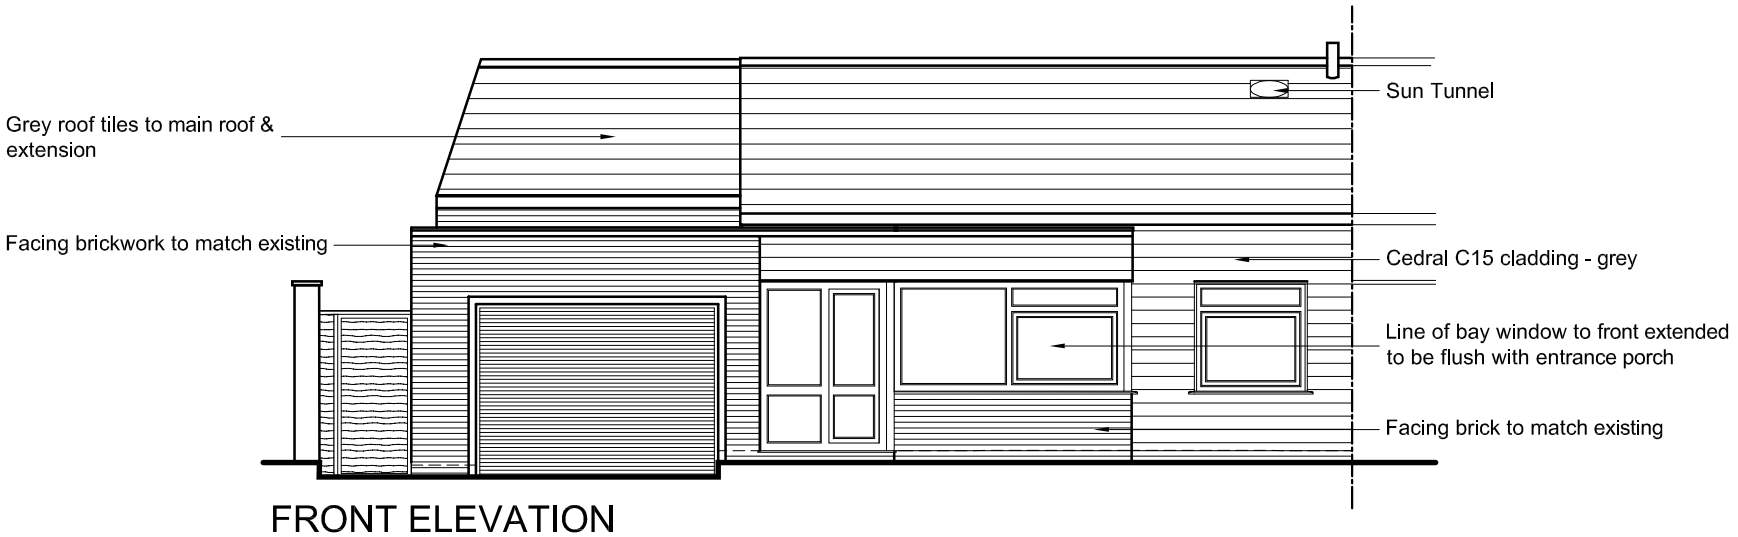

REAR ELEVATION

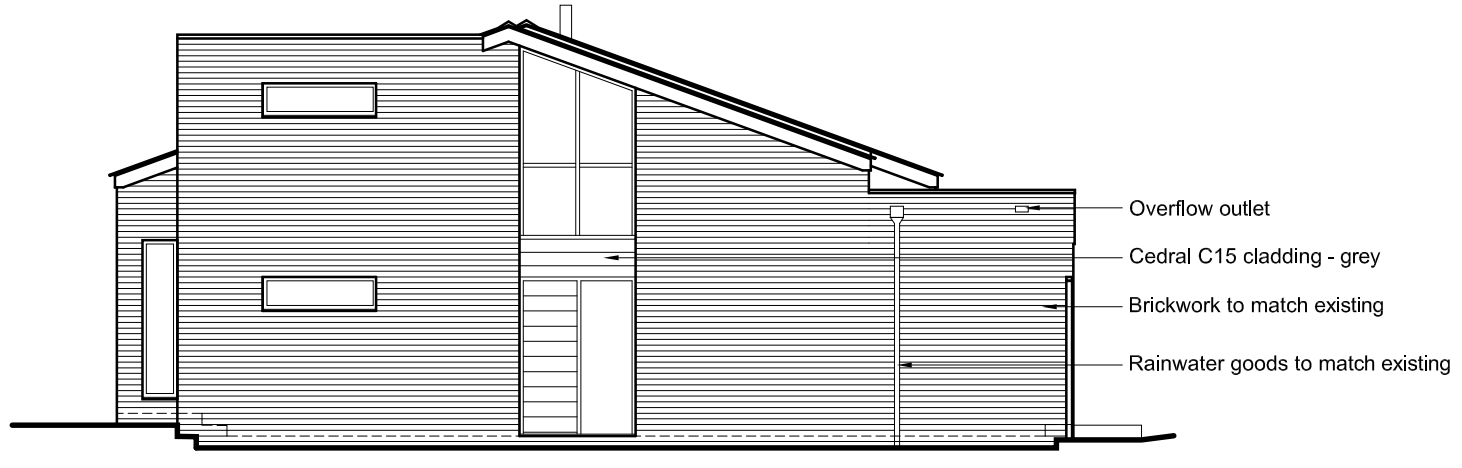

SIDE ELEVATION

NOTES:

© SADLER BROWN LIMITED

■ THIS DRAWING IS THE SUBJECT OF COPYRIGHT WHICH VESTS IN SADLER BROWN LIMITED. IT IS AN INFRINGEMENT OF COPYRIGHT TO REPRODUCE THIS DRAWING, BY WHATEVER MEANS, INCLUDING ELECTRONIC, WITHOUT THE EXPRESS WRITTEN CONSENT OF SADLER BROWN LIMITED WHICH RESERVES ALL ITS RIGHTS.

SADLER BROWN LIMITED ASSERTS ITS RIGHTS TO BE IDENTIFIED AS THE AUTHOR OF THIS DESIGN. ALL DRAWINGS, IMAGES AND MODELS ARE SUBJECT TO THE COPYRIGHT, DESIGNS & PATENTS ACT 1988.

■ DRAWING NOT TO BE SCALED.
■ REPORT ERRORS & OMISSIONS TO ARCHITECT.
■ CHECK ALL DIMENSIONS ON SITE.
■ DRAWING TO BE READ IN CONJUNCTION WITH HEALTH AND SAFETY PLAN AND ALL RELEVANT RISK ASSESSMENTS.

Safety Health and Environmental Information Box

In addition to the hazard/risks normally associated with the types of work detailed on this drawing take note of the above. It is assumed that all works on this drawing will be carried out by a competent contractor working, where appropriate, to an appropriate method statement.

Residual Risks

Rev	Revision	Date	Drwn	Chkd
F	Facing materials & distribution revised	01:09:20	MRS	
E	Living room bay extended	01:09:20	MRS	
D	Elevations revised to reflect planners comments	30.07.19	MRS	
C	Minor adjustments to suit section	05:06:19	MJS	
B	2no. sun tunnels omitted from front elevation as per client request; Roof junction amended to rear elevation	28.05.19	MRS	
A	Redrawn following client comments	17:05:19	MRS	

Amendment

0 1 2 3 4 5

Scale in m. 1:100

Project 16 Prince of Wales Close

Client Mr & Mrs Foster

Layout Title

Proposed Elevations

Drawing Number

project	originator	zone	level	type	role	number	rev
***	-SBAKA-	00	- GF -	DR	- A	AL(0)005	F

SBA/AKA Project No. 2190022

Scales @ A3 1:100

Status PLANNING

t: Newcastle (head office): 0191 265 7080 / 0191 213 0133
e: info@sadlerbrown.co.uk / mail@akarchitects.net,
w: www.architects-group.com
copyright: Sadler Brown Limited

SBA AKA ARCHITECTS GROUP