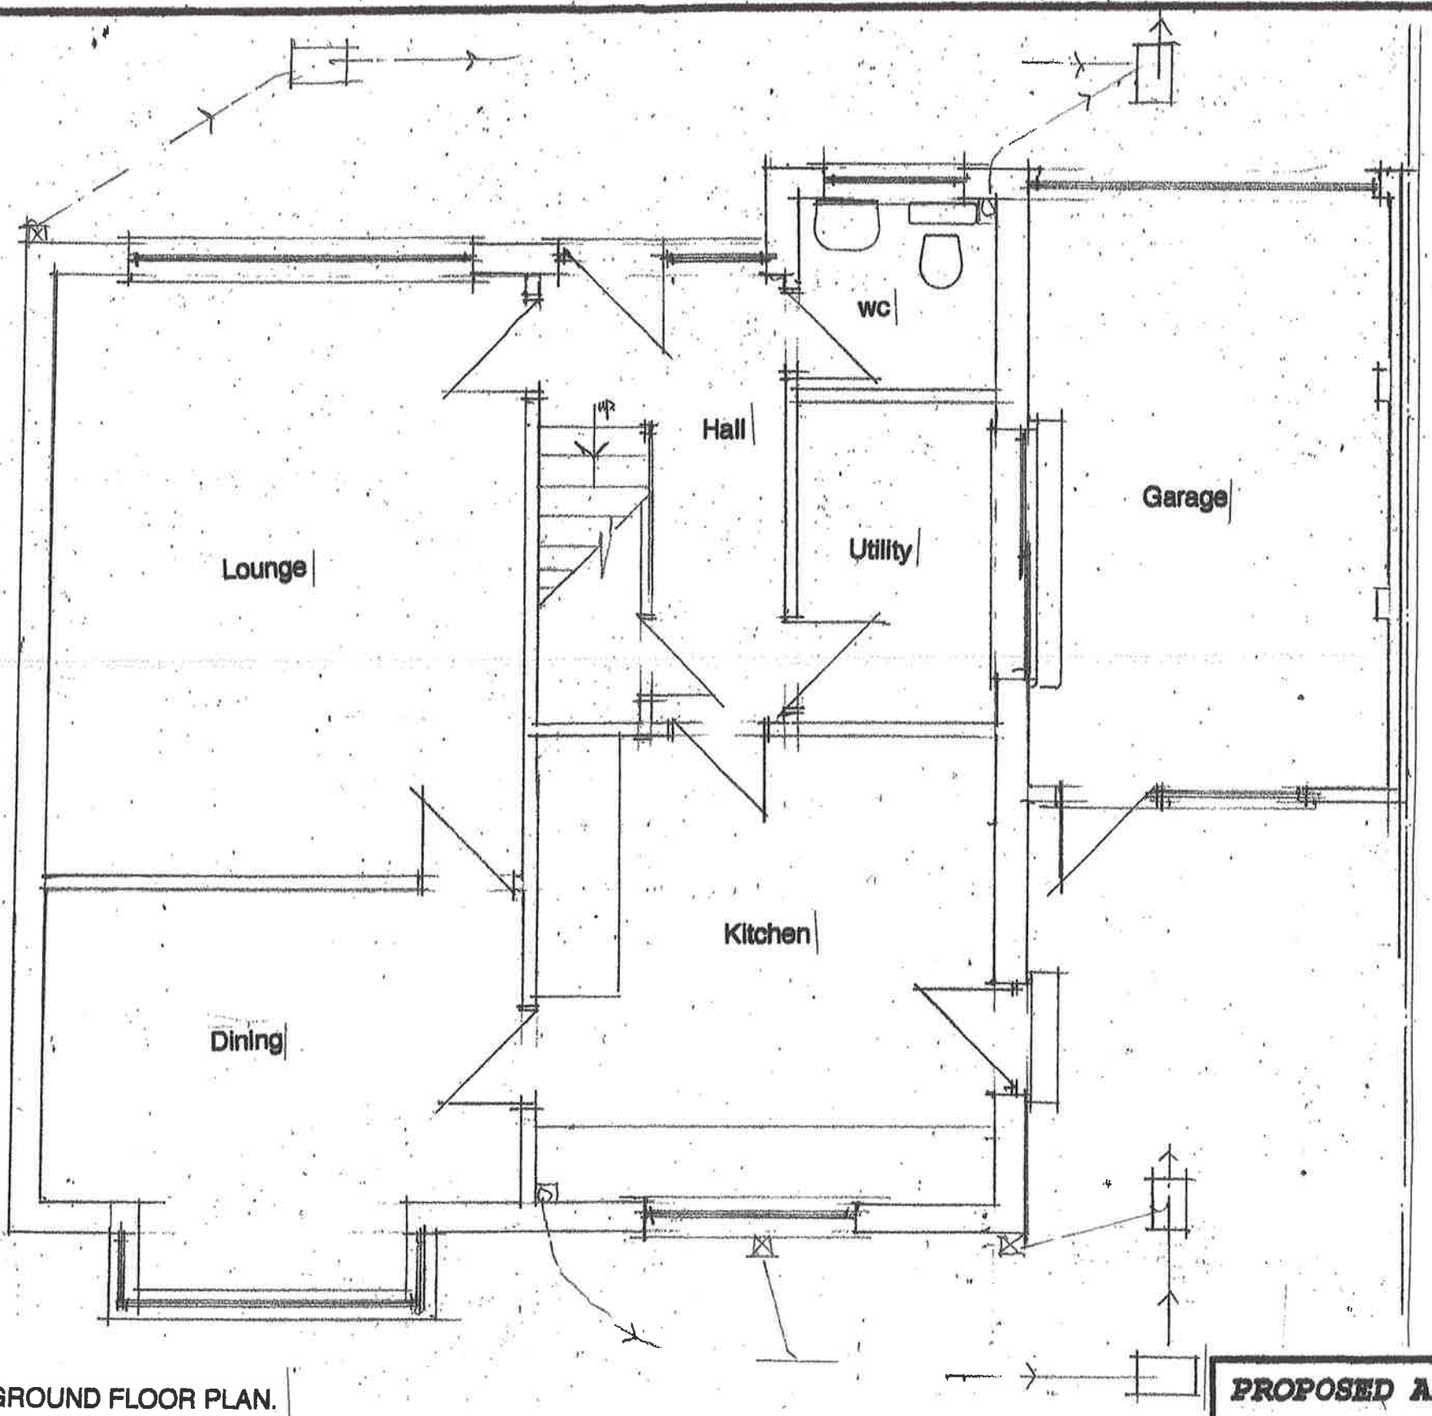


EXISTING GROUND FLOOR PLAN.

ST0758/20 HFUL

SOUTH TYNESIDE COUNCIL
14 OCT 2020
PLANNING

PROPOSED ALTERATIONS TO;

40, CLEADON MEADOWS,
CLEADON,
TYNE WEAR.

Scale 1:50 1:100	Date
Dwg No	Amendment