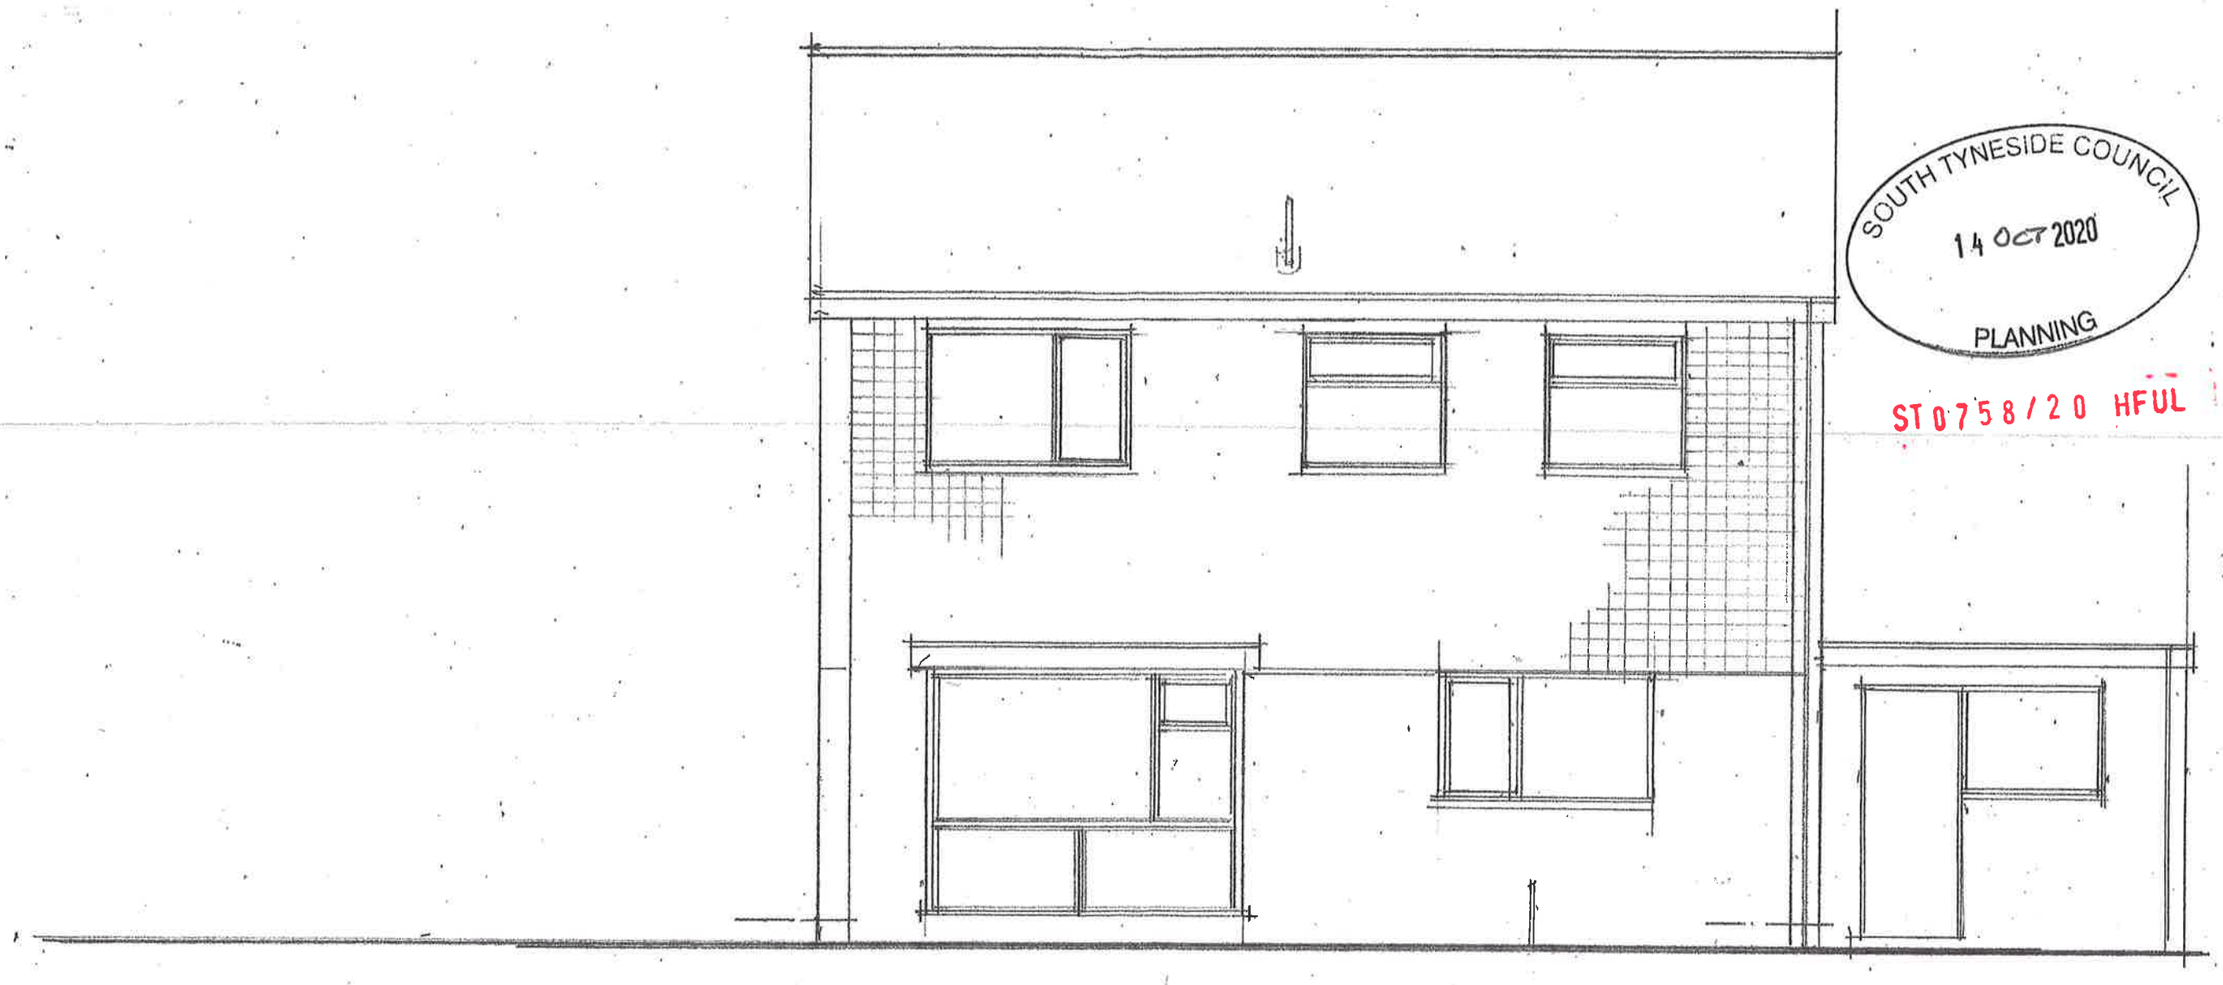


SOUTH TYNESIDE COUNCIL
14 OCT 2020
PLANNING
ST0758/20 HFUL

EXISTING REAR ELEVATION.

PROPOSED ALTERATIONS TO;

40, CLEADON MEADOWS,
CLEADON,
TYNE WEAR.

Scale 1:50 1:100	Date
Dwg No	Amendment