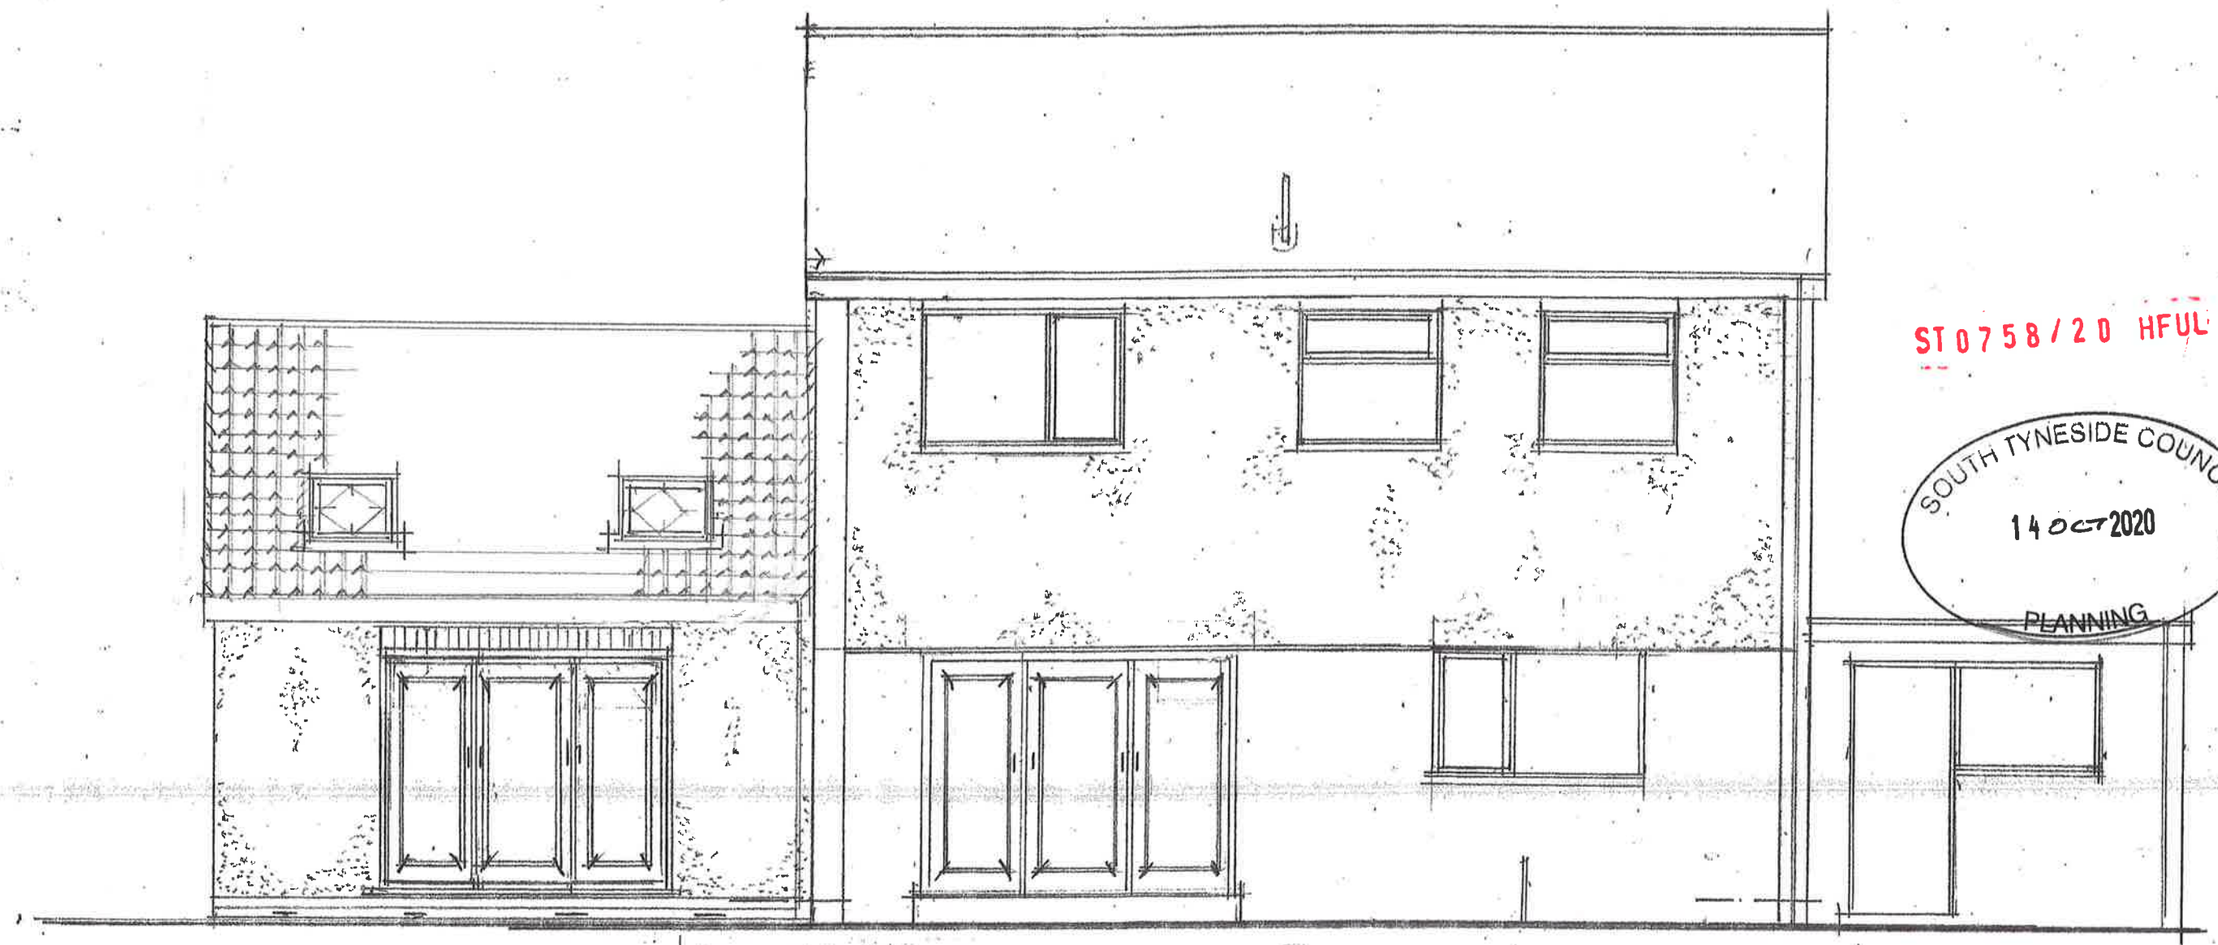


ST0758/20 HFUL

SOUTH TYNESIDE COUNCIL
14 OCT 2020
PLANNING

PROPOSED REAR ELEVATION

Remove existing tile hanging as required by client
Provide new smooth render finish, colour agreed wth client on insulated panel.

Facing brickwork to match existing upto dpc level / back on edge & soldier course above windows.
Smooth render finish, colour agreed with client to new two storey extension.

Roof tiles to match existing.

Double glazed upvc windows to match existing.
Rainwater goods to match existing. Grey finish.

Remove existing rear feature window & provide new dg bi-fold doors , chosen by client.
Make good all finish's.

A) AMENDED TO CLIENTS REQUIREMENTS
10/10/20

PROPOSED ALTERATIONS TO;

40, CLEADON MEADOWS,
CLEADON,
TYNE WEAR.

Scale 1:50 1:100	Date
Dwg No A	Amendment