
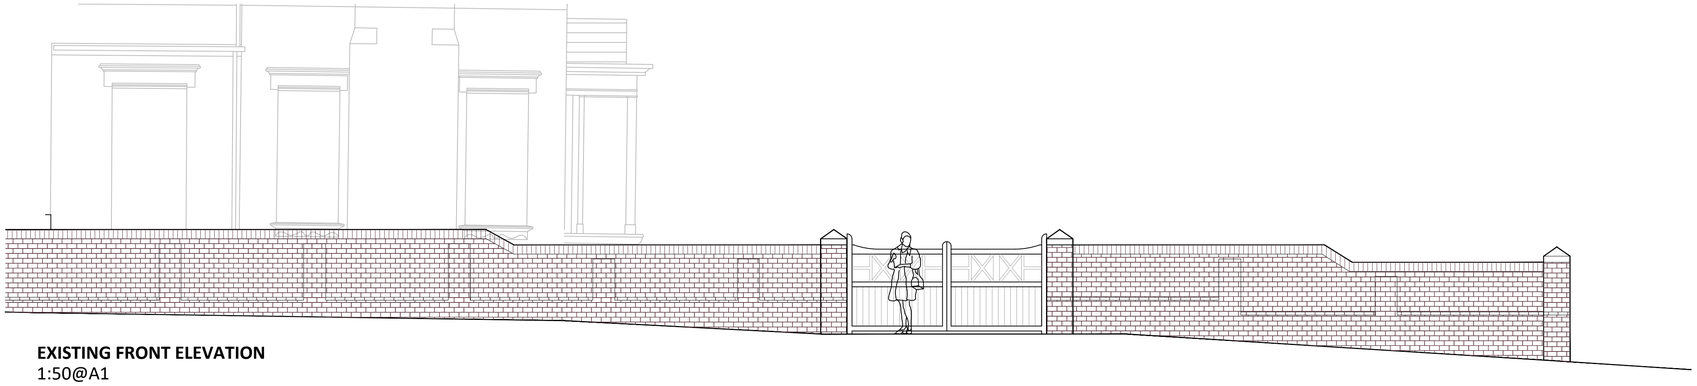


EXISTING FRONT ELEVATION
1:50@A1

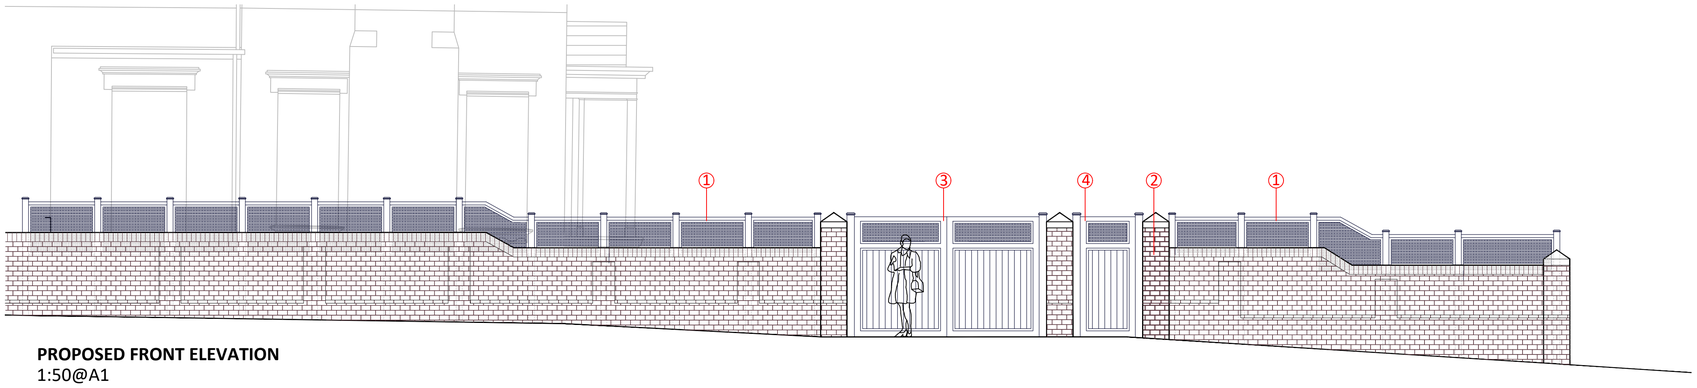

PROPOSED FRONT ELEVATION
1:50@A1


KEY

1. TRELLIS SCREEN
Painted wooden Squared Trellis Privacy Panels with 20mm privacy gap (dark neutral colour) supplied by The Garden Trellis Co. (www.gardentrellis.co.uk) or similar approved. To be supported by 100x100x2400mm timber posts with post capping. Finished height of posts to be 2030mm. Timber posts to be grounded in concrete foundation to garden side of the brick wall. Trellis panel bottom level to be set from on top of existing brick wall with finished height of 2000mm. Existing brick wall to be made good and re-pointed.


2. PROPOSED WALLPIER
Proposed red brick wall pier to new pedestrian entrance to match existing gate piers.

3. PROPOSED MAIN ACCESS GATES
Bespoke double leaf oak entrance gates.

4. PROPOSED PEDESTRIAN SIDE GATE
Bespoke timber gate to match main gates.

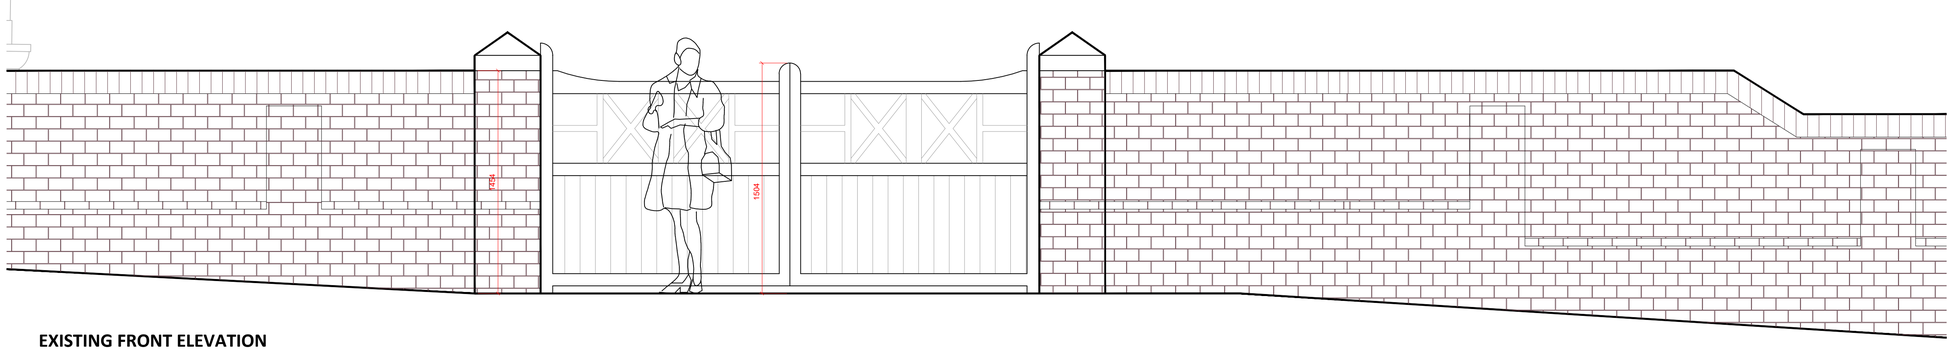

EXISTING FRONT ELEVATION
1:20@A1

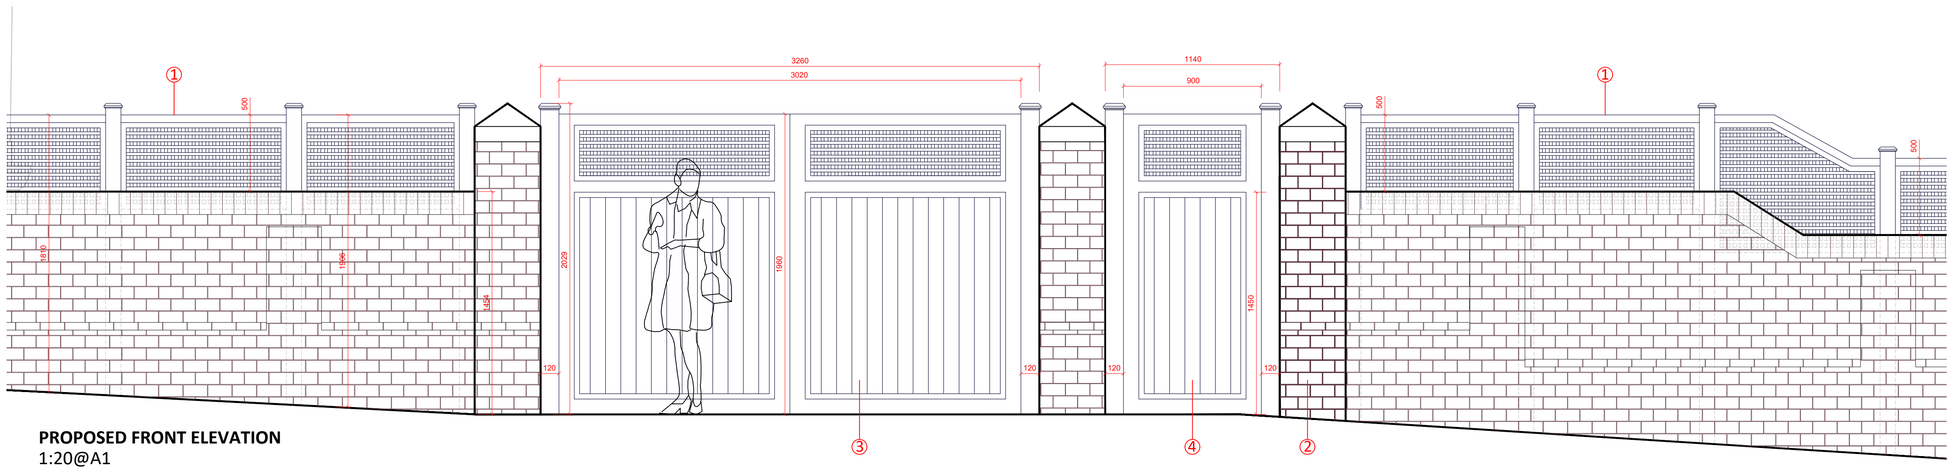

PROPOSED FRONT ELEVATION
1:20@A1

REV	DATE	NOTE
B	26.01.21	Key amended to reflect the changes made in revA
A	12.01.21	Amendment in accordance to comment from LA

☐ preliminary ☐ comment ☐ construction
☒ planning ☐ tender ☐ record

Drawn	Checked
JP	AWB

CLIENT NAME: ADRIENNE + CHRISTOPHER CAMPBELL
PROJECT NO.: AWB157
PROJECT NAME: 7 NORTH AVENUE
DWG NO.: AWB157-010
DWG NAME: FRONT BOUNDARY ELEVATIONS
EXISTING & PROPOSED
DATE: 07.10.2020
SCALE: AS SHOWN
REVISION: B

Do not scale from drawing

ALISTAIR W BALDWIN
LANDSCAPE ARCHITECTURE | GARDEN DESIGN