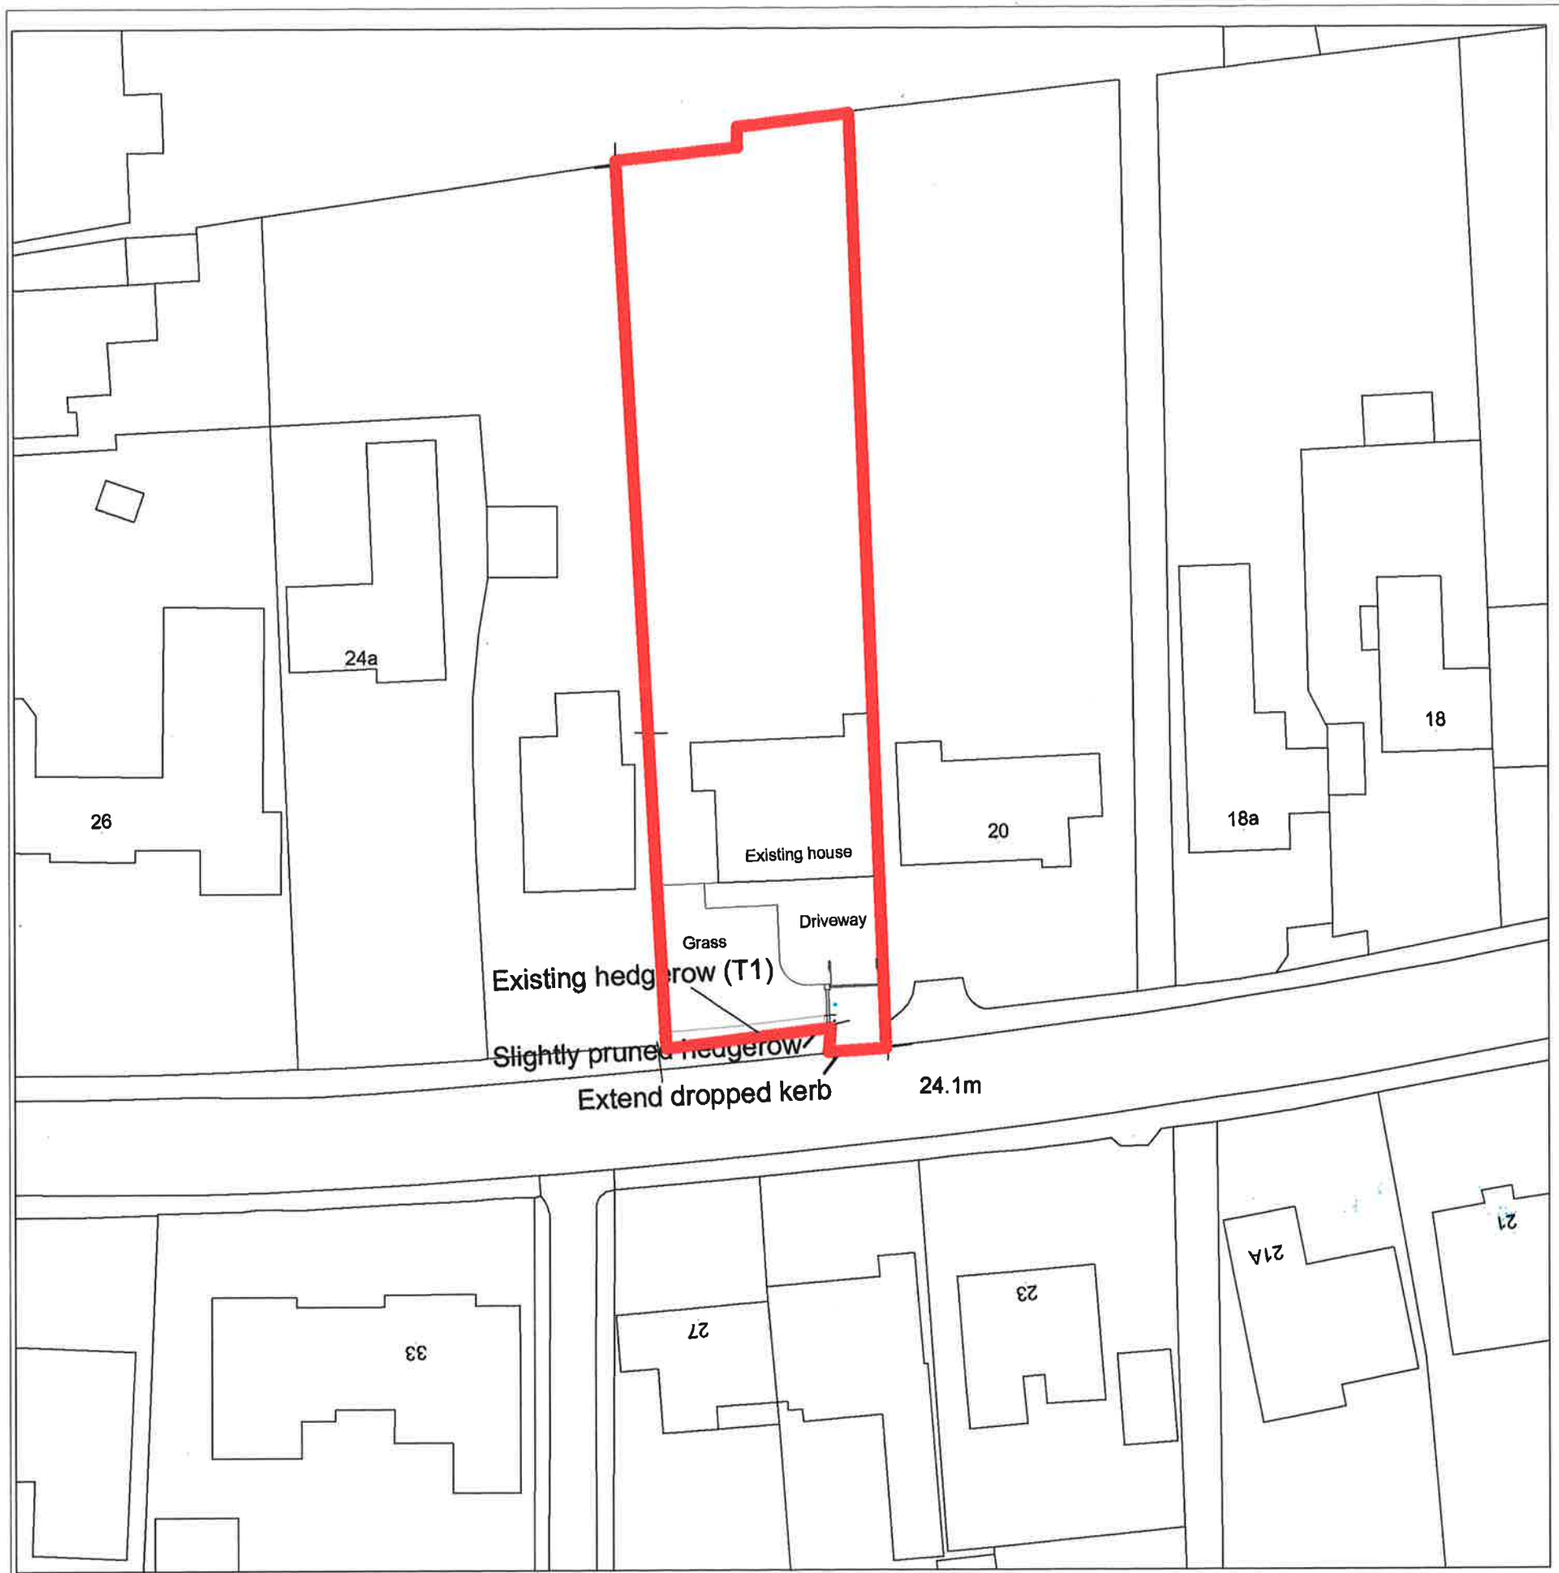


PLANNING APPLICATION REF: 0917/20/HFUL

ERECTION OF NEW GATES, PILLARS AND WIDENNING OF EXISTING DRIVEWAY ENTRANCE. WIDENNING OF EXISTING DROP KERB AND VEHICLE CROSSING FROM WHITBURN ROAD.
FOR MR J. SCRIMGER
22 WHITBURN ROAD CLEADON VILLAGE SR6 7QP

SITE PLAN - DRAWING NR JS 003
SCALE 1:500 @ A3 - DATE MAY 2021

DO NOT SCALE FROM DRAWING
- ALL DIMENSIONS TO BE CHECKED ON SITE BEFORE COMMENCING ANY WORKS