

| | | |
|---|---|---|
| project: | 22 Whitburn Road, Cleadon Village | north: |
| drawing: | Existing elevations | |
| drawing number: | DR 0002 | |
| date: | Sept 2020 | |
| scale: | 1:100 @ A3 | |
| project number: | XXXX | |

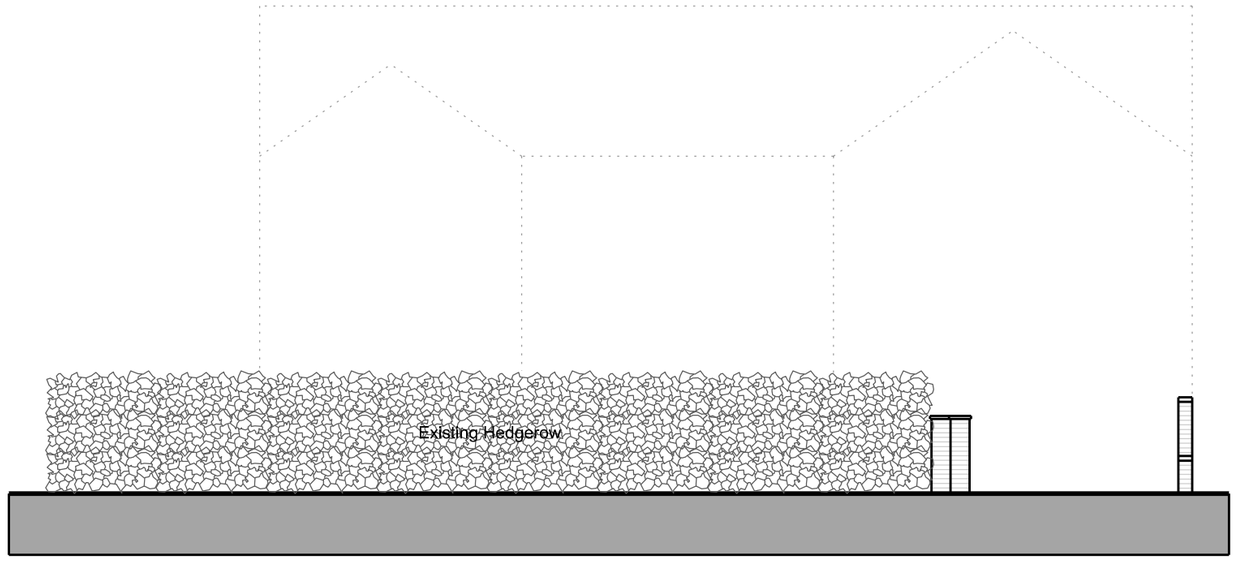


Existing South elevation

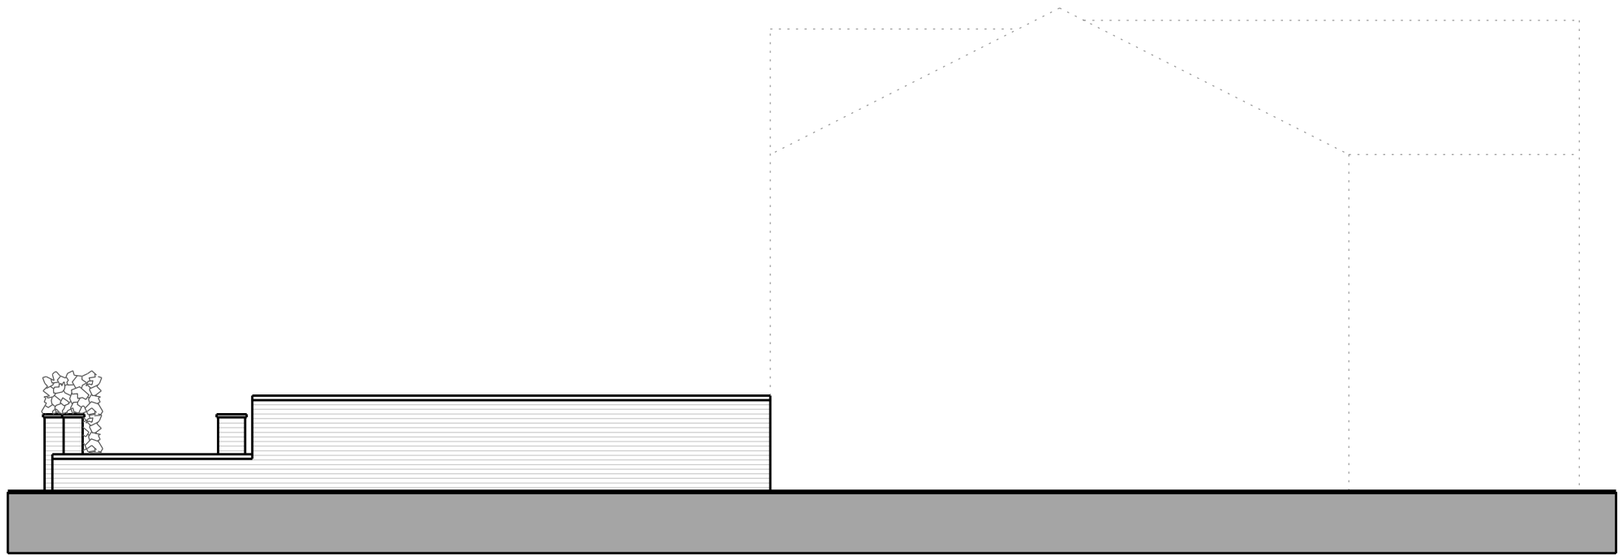

Existing East elevation

Do not scale from drawing

50mm