
project:	22 Whitburn Road, Cleadon Village	north:
drawing:	Existing elevations	
drawing number:	DR 0003	
date:	Sept 2020	
scale:	1:100 @ A3	
project number:	XXXX	

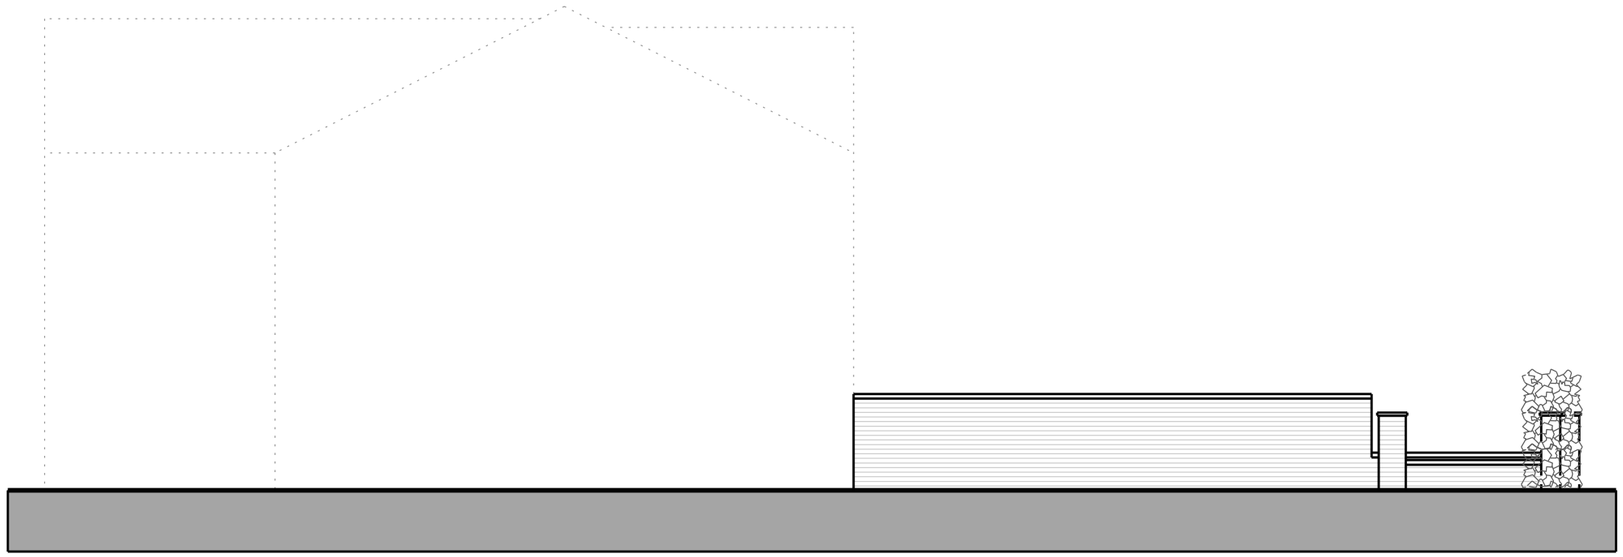

Existing West elevation

Do not scale from drawing

50mm