
project:	22 Whitburn Road, Cleadon Village
drawing:	Proposed site plan
drawing number:	DR 0008
date:	Sept 2020
scale:	1:500 @ A3
project number:	XXXX

north:

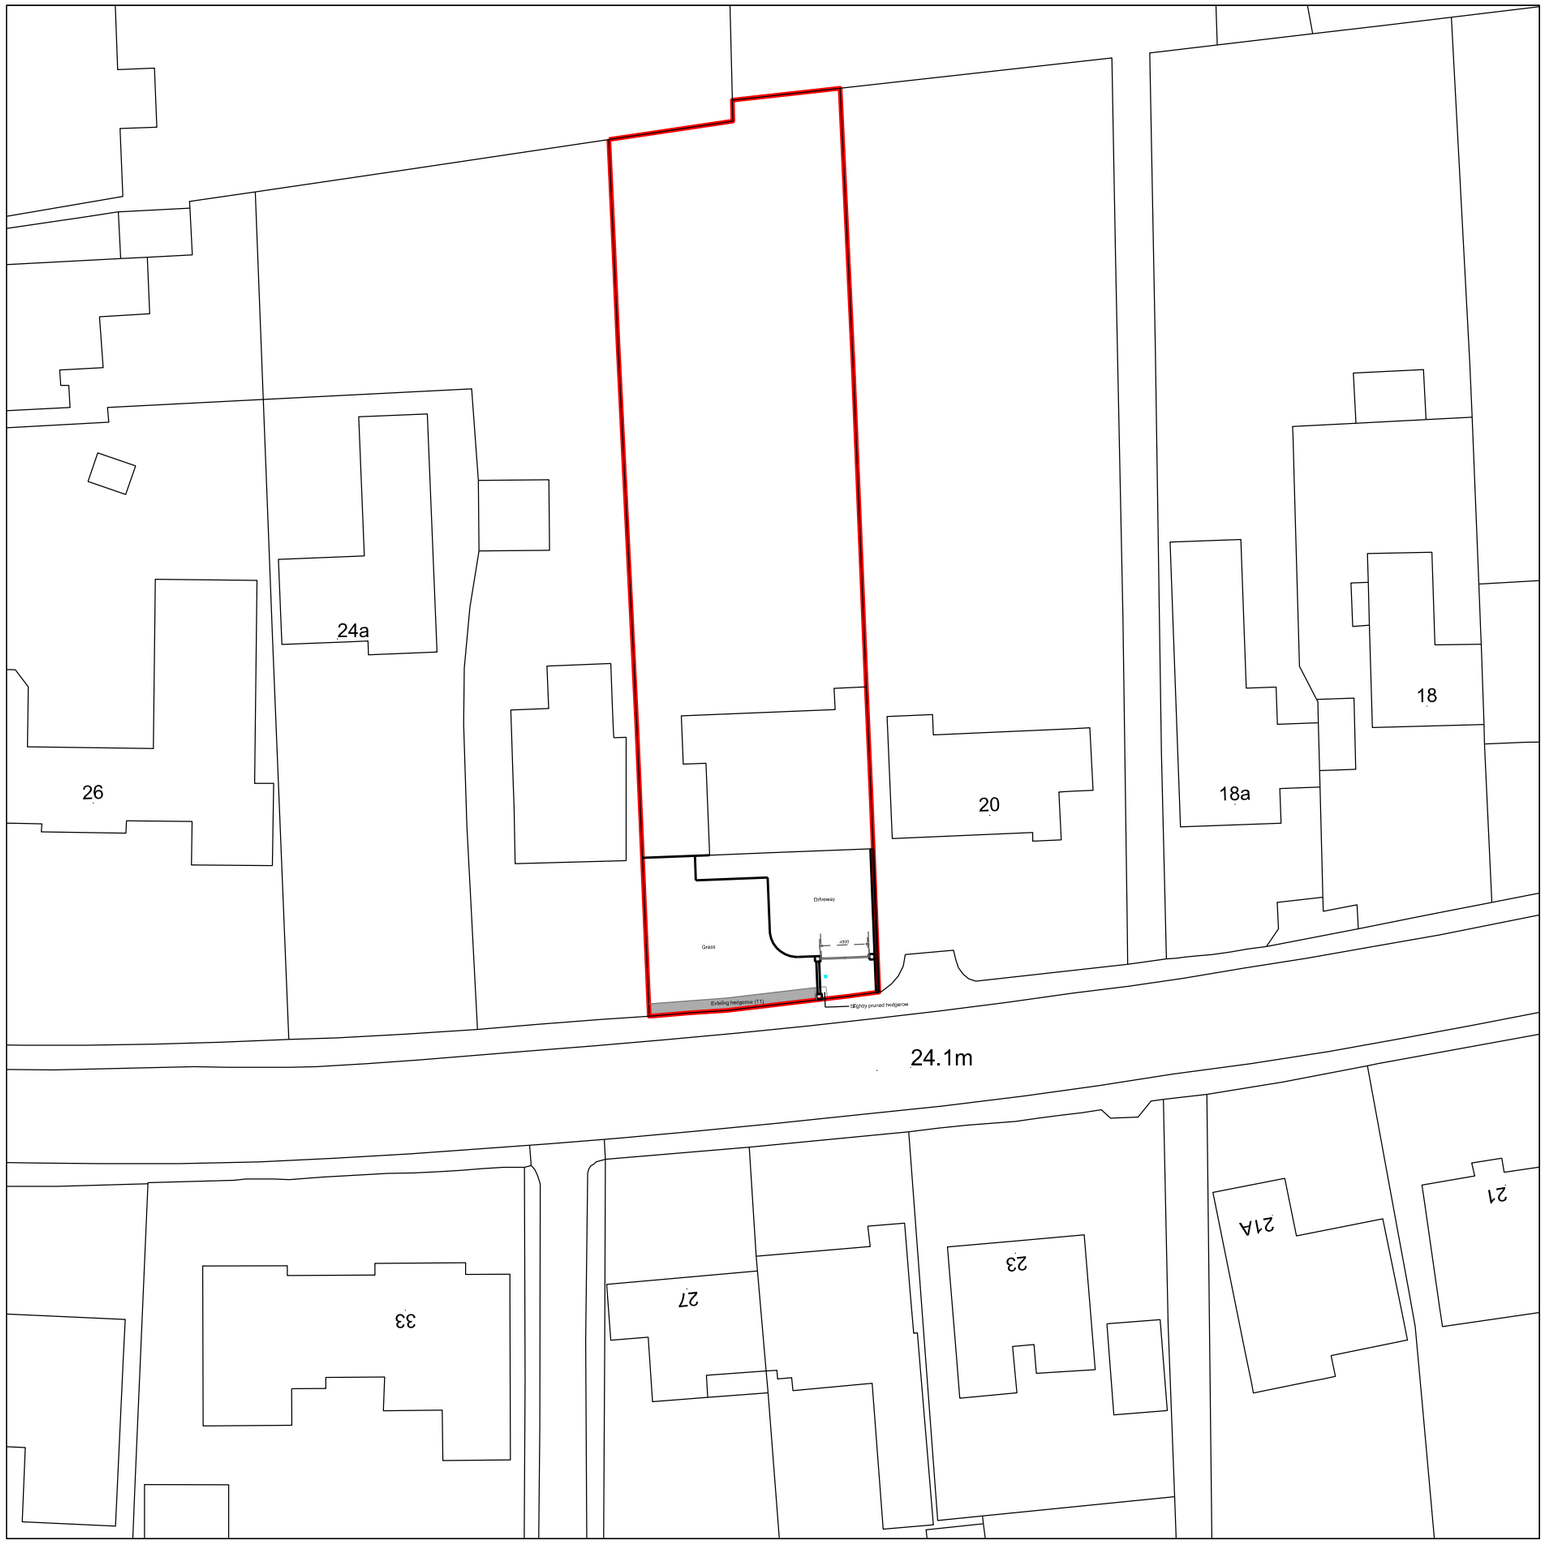

Do not scale from drawing

50mm