
Project:	22 Whitburn Road, Cleadon Village
Drawing:	Proposed Elevations
Drawing number:	DR 0007
Date:	Nov 2020
Scale:	1:100 @ A3
Project number:	XXXX

50mm

Do not scale from drawings

ALL DIMENSIONS TO BE CHECKED ON SITE

North:

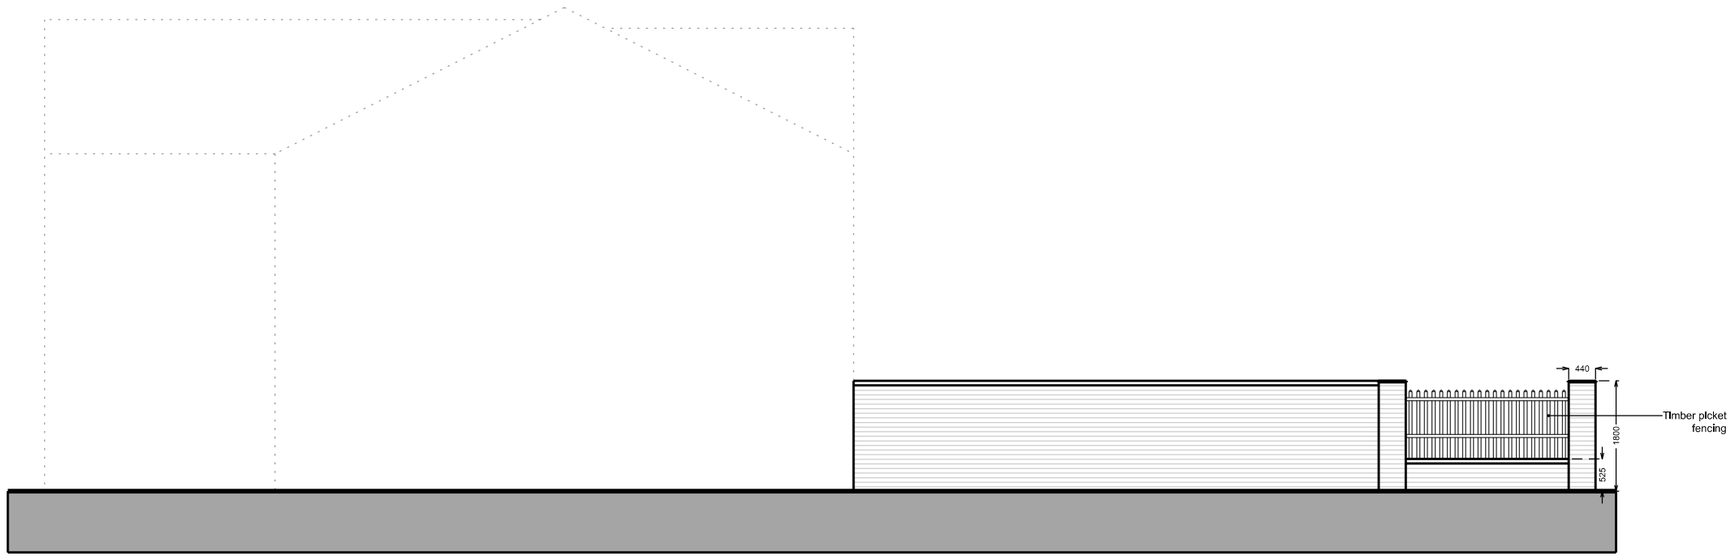

Proposed West elevation