
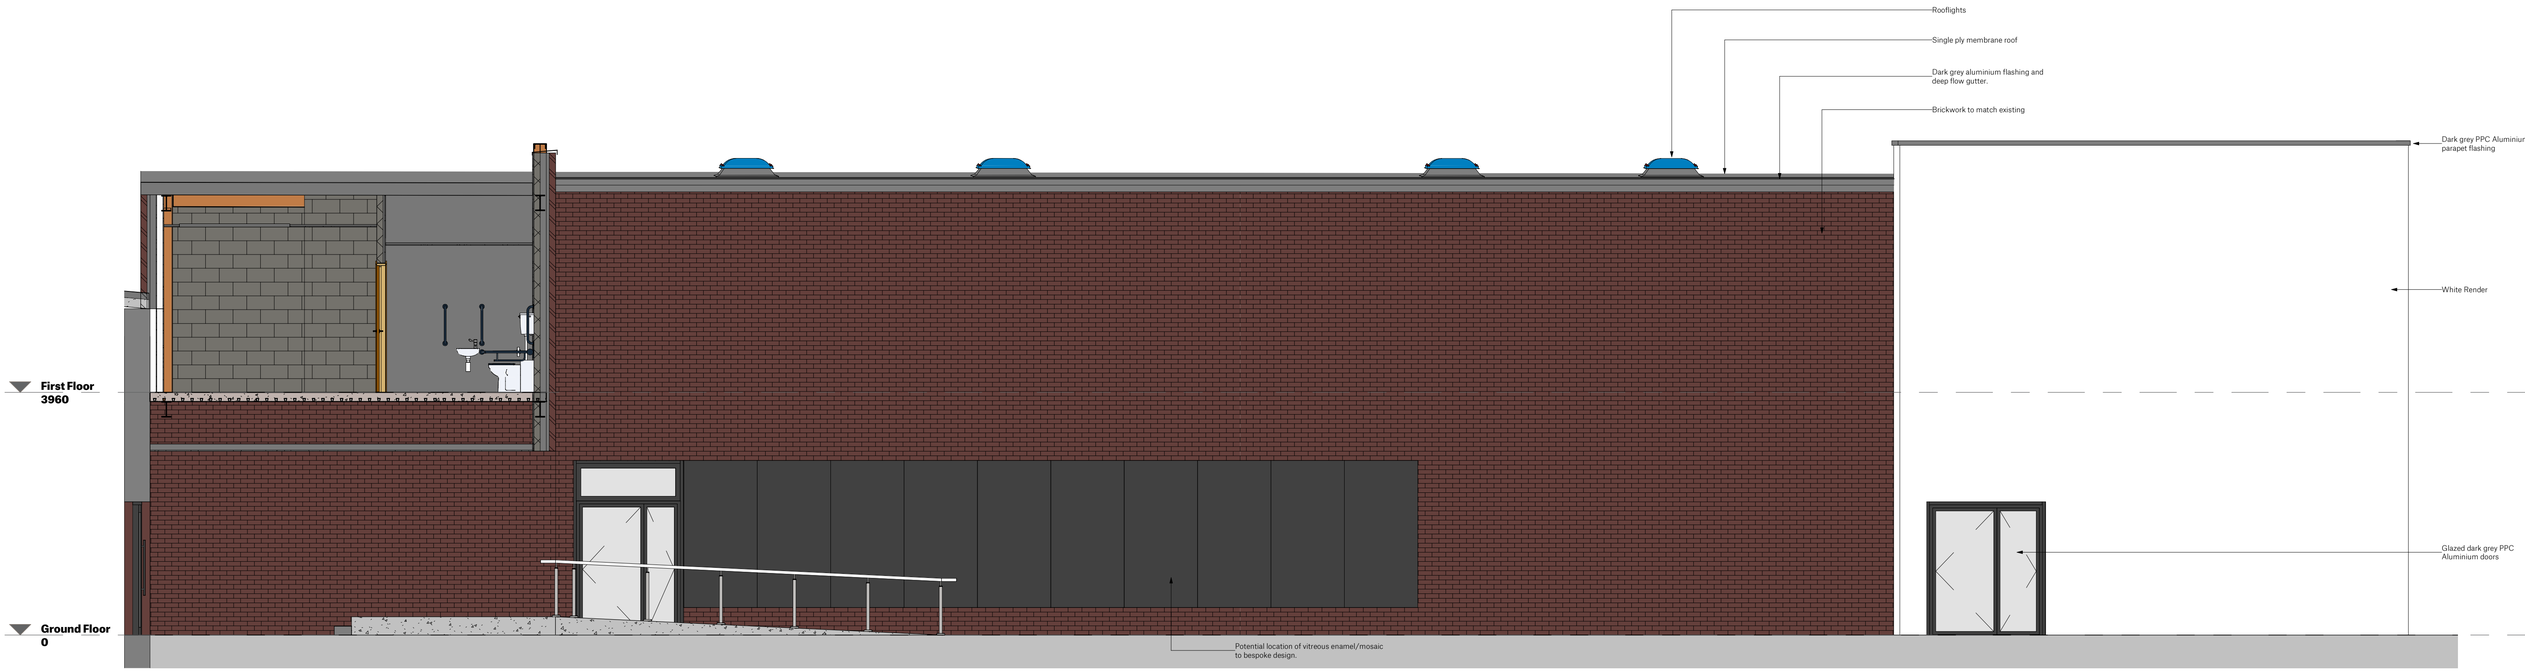


Elevation 4. North

1 : 50

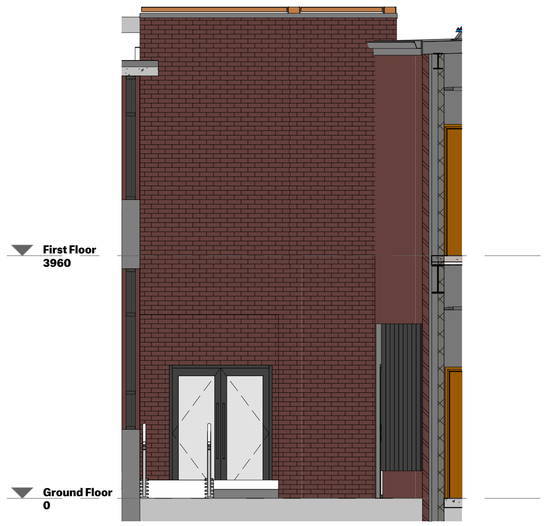

Elevation 5. West Elevation with Existing Entrance

1 : 50

Revision	Description	Author	Checker	Date
P2	Issued for Planning	GCJ	CH	04.11.20
P1	First Issue	GCJ	CH	23.10.20

C:\Users\gary.jones\Desktop\St Wilfrids\08200-SPACE-ZZ-ZZ-M3-A-0001-20.rvt

SPACE

Spaceworks, Benton Park Road, Newcastle upon Tyne, NE7 7LX
T: +44 (0)844 800 6660
www.spacearchitects.co.uk

Project
St. Wilfrid's RC Coll. Dining and Classroom Ext

Drawing Title
General Arrangement Elevations - Sheet 2

Project No.	Drawing No.	Status	Revision	Scale at A1
8200	ZZ-XX-DR-A-020011		P2	1 : 50

File Reference: 8200-SPACE-ZZ-XX-DR-A-020011

This drawing is Copyright - Check all dimensions on site - Inform originator of any discrepancies - Work to figured dimensions only - Do not scale