

PROPOSED EXTENSION TO 5 KING GEORGE ROAD, S. SHIELDS
FOR MR. RICHARDSON DRG NO 1

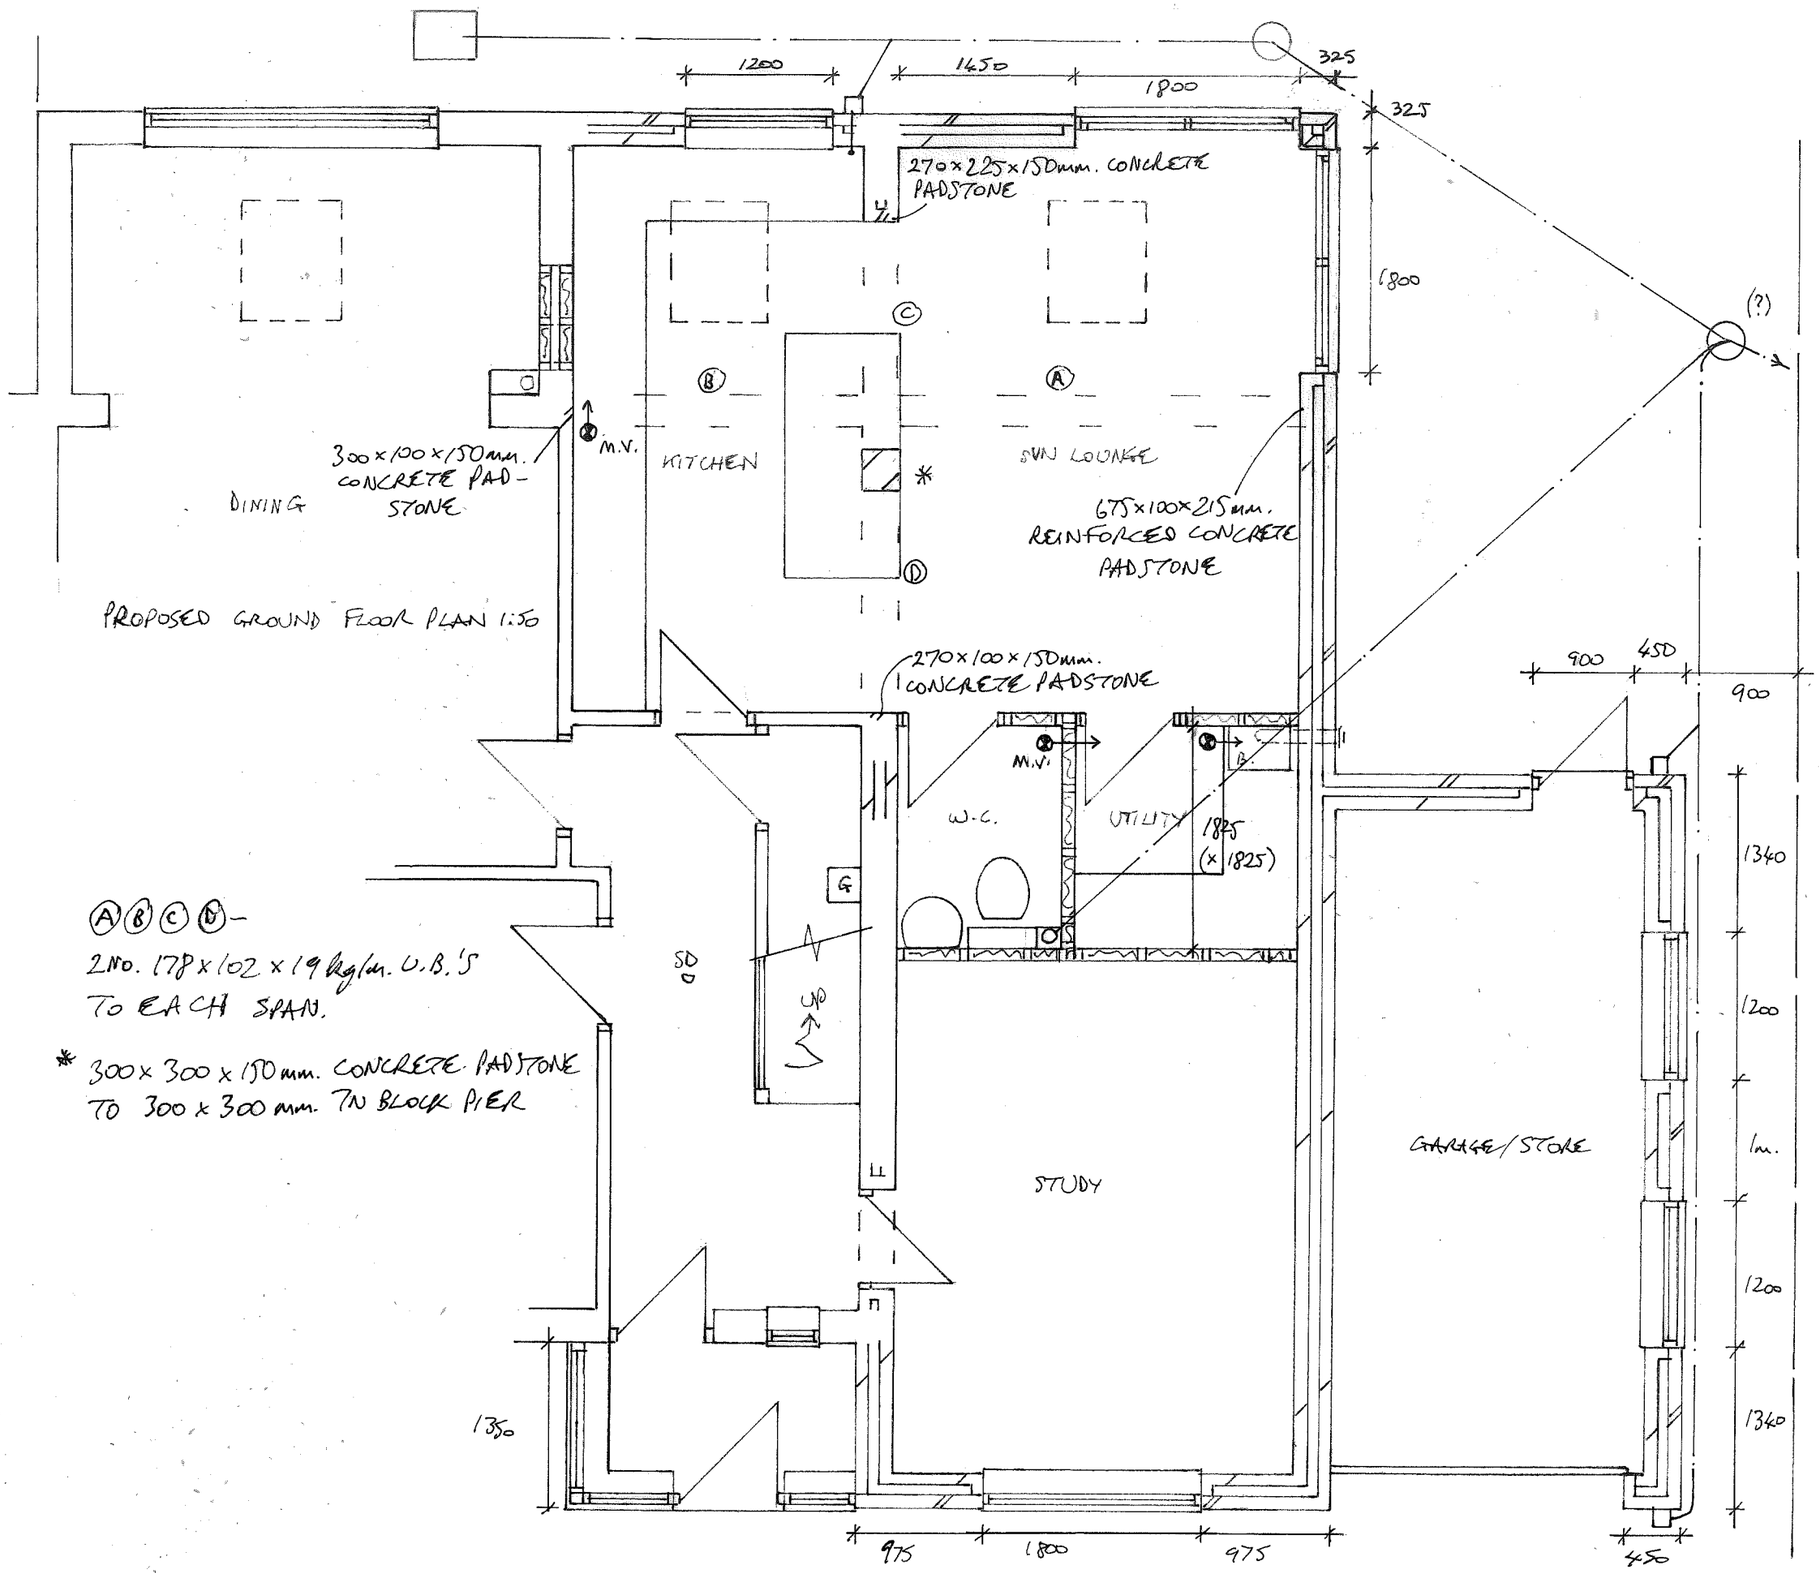


PROPOSED GROUND FLOOR PLAN 1:50

Ⓐ Ⓑ Ⓒ Ⓓ –
2 No. 178×102×19 kg/m. U.B.'S
TO EACH SPAN.

* 300×300×150 mm. CONCRETE PADSTONE
TO 300×300 mm. 7N BLOCK PIER

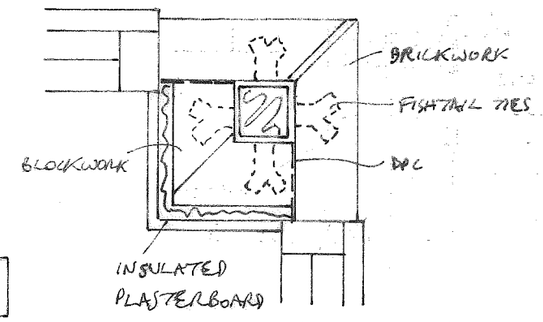

CORNER POST DETAIL 1:10

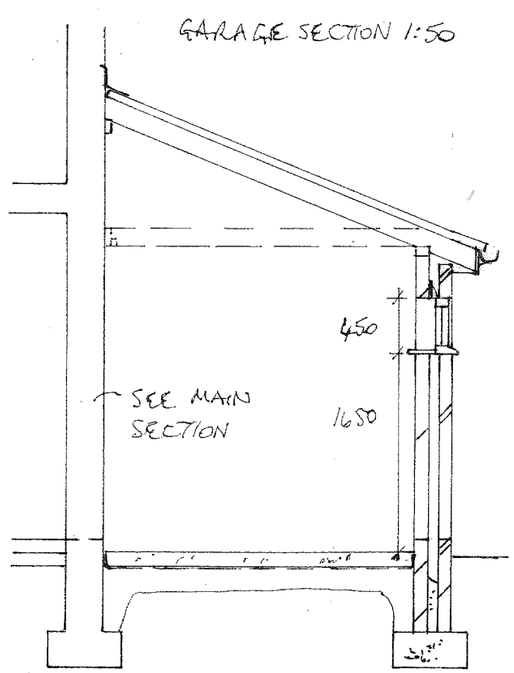

GARAGE SECTION 1:50