




Proposed Rear Elevation (south/west)

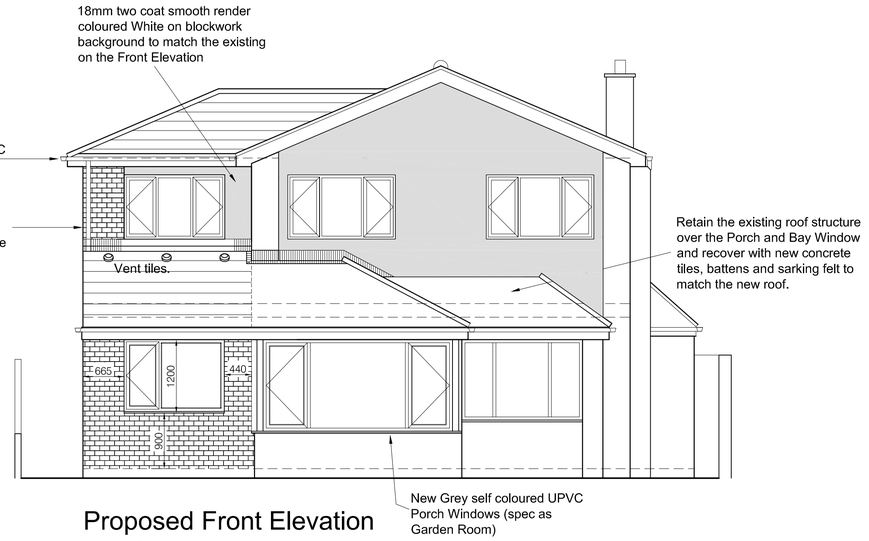

Proposed Front Elevation (north/east)

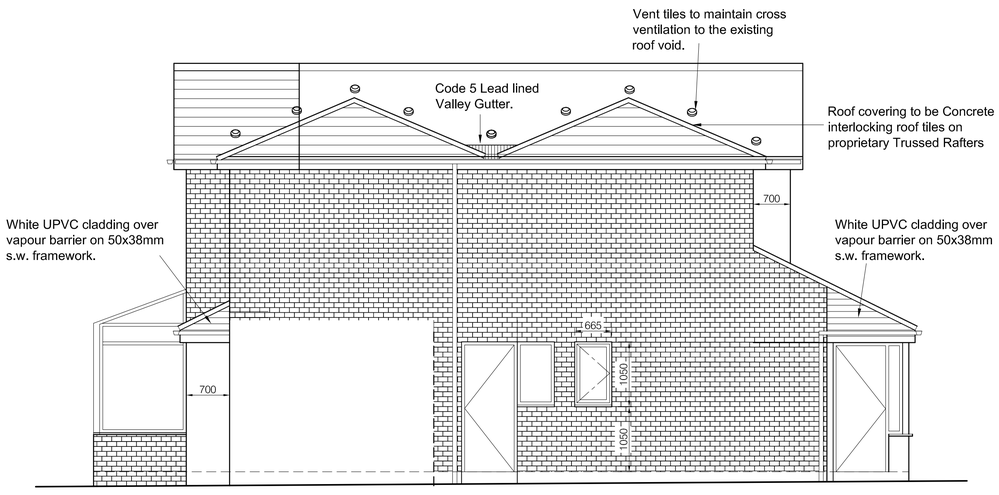

Proposed Gable Elevation (south/east)

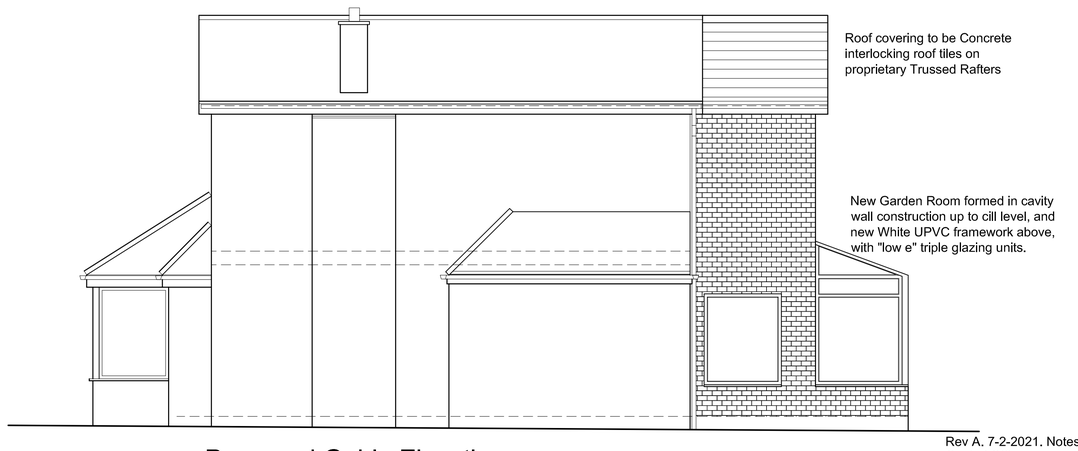

Proposed Gable Elevation (north/west)

Rev A. 7-2-2021. Notes added as required by the Building Control Officer.

1. Brick piers to Front Elevation Left side increased from 553 to 665mm, windows reduced inside by 112mm.
2. Mechanical Extract Note Added.
3. Foundation note added.

Rev B. 06-05-2021. Rear of Side Extension stepped back as requested by the Planning Officer.

client	Mr & Mrs D. NAPIER
project	Proposed Two Storey Extension to the Rear and Side of 32 Mitford Road, South Shields. Tyne & Wear. NE34 0EQ
drawing	PROPOSED ELEVATIONS
scale 1:50	date July 2019 drawing No. 04-07-19