




Rear Elevation
(south/west)

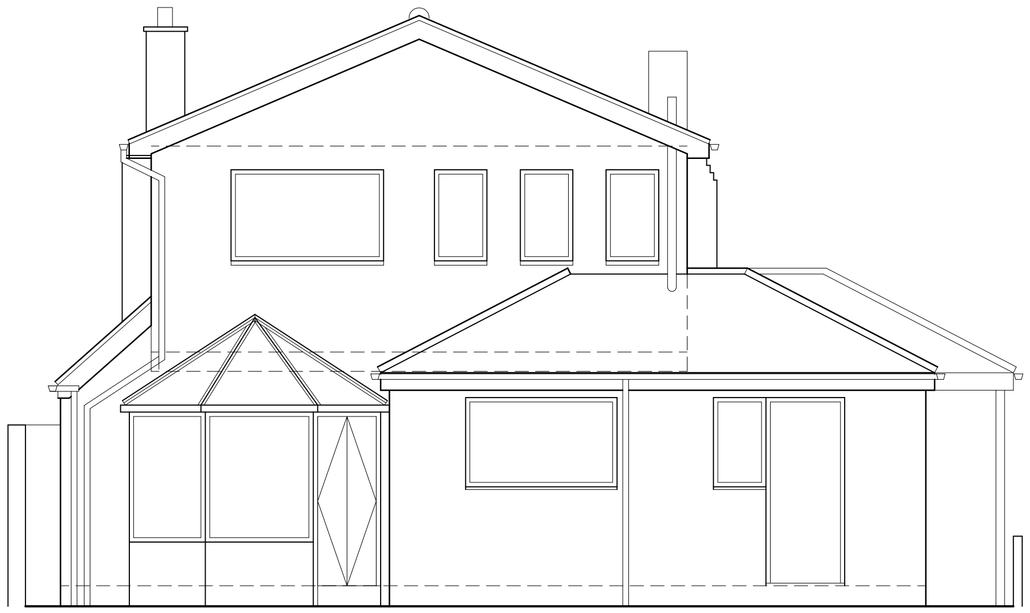

Front Elevation
(north/east)

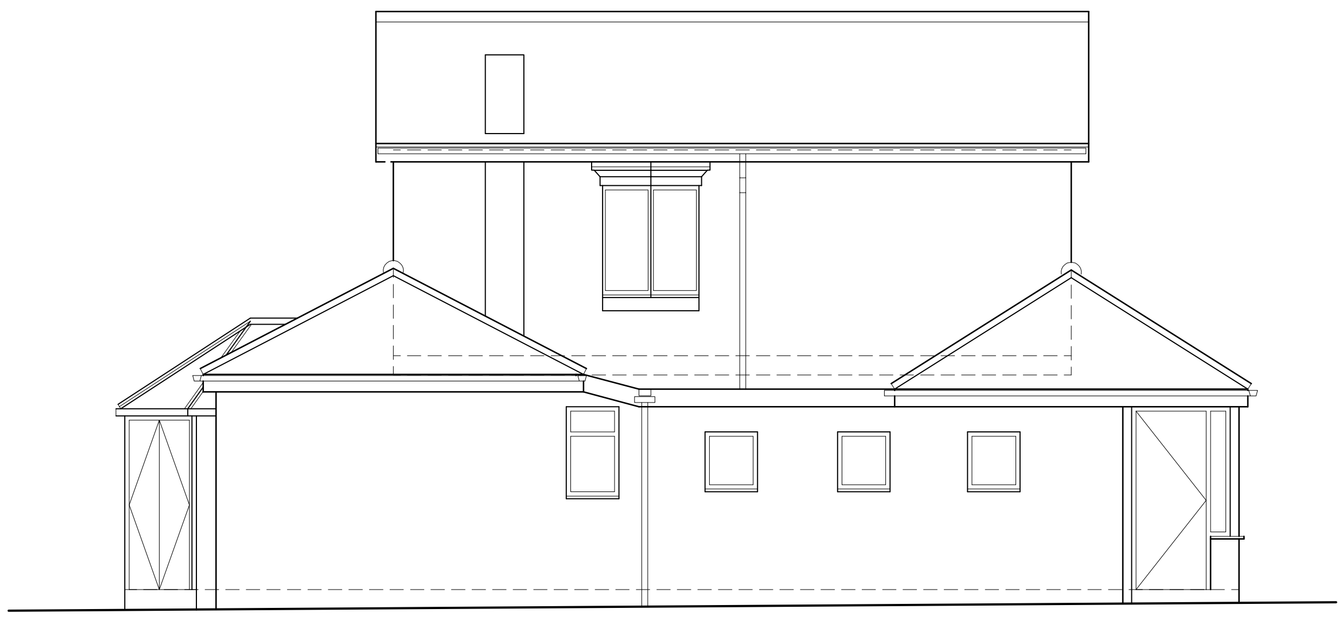

Gable Elevation
(south/east)

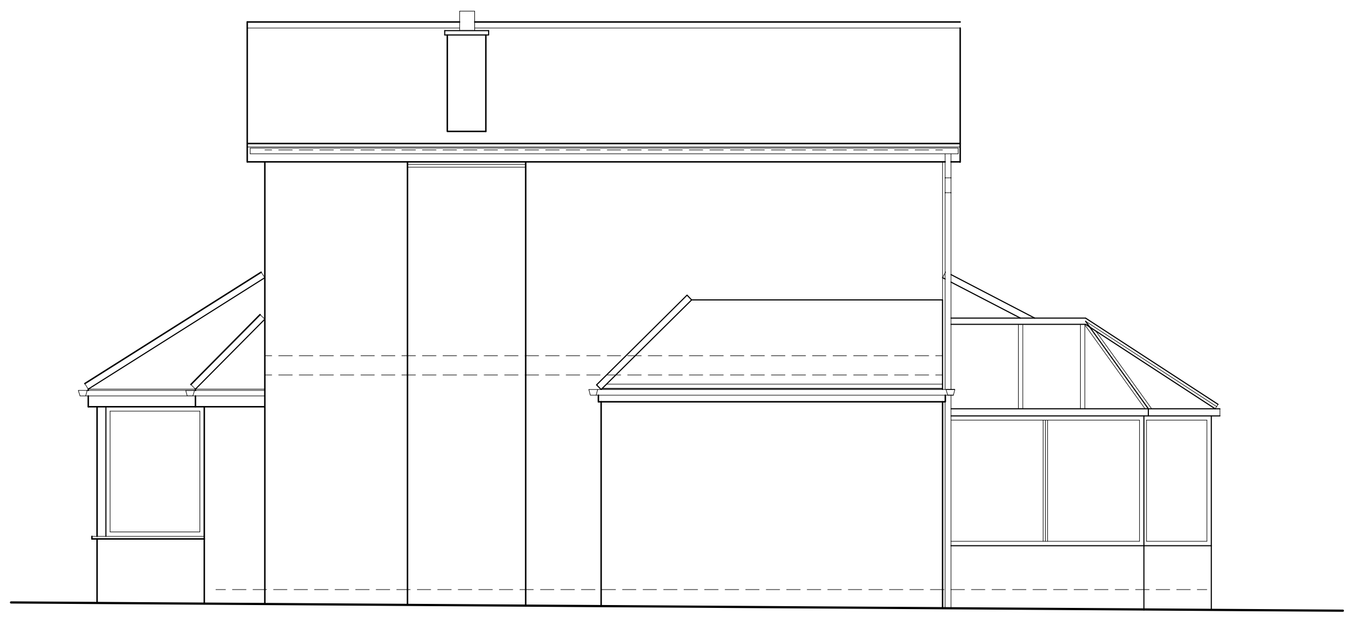

Gable Elevation
(north/west)

client
Mr & Mrs D. NAPIER

project
Proposed Two Storey Extension to the Rear and Side of
32 Mitford Road, South Shields. Tyne & Wear. NE34 0EQ

drawing
EXISTING ELEVATIONS

scale 1:50 date July 2019 drawing No. 02-07-19