

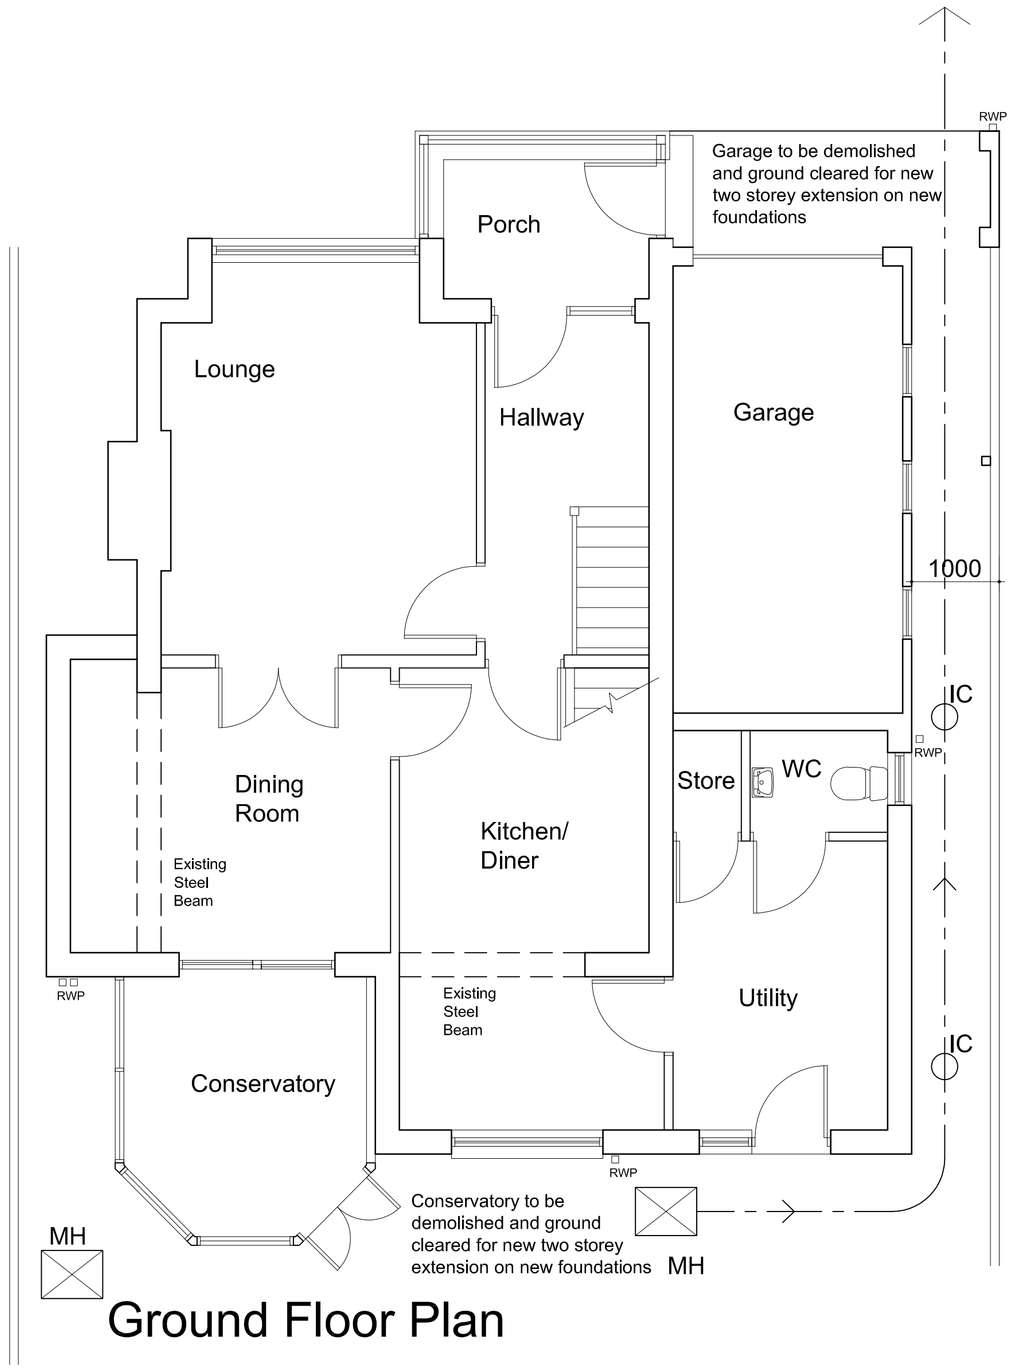


Ground Floor Plan

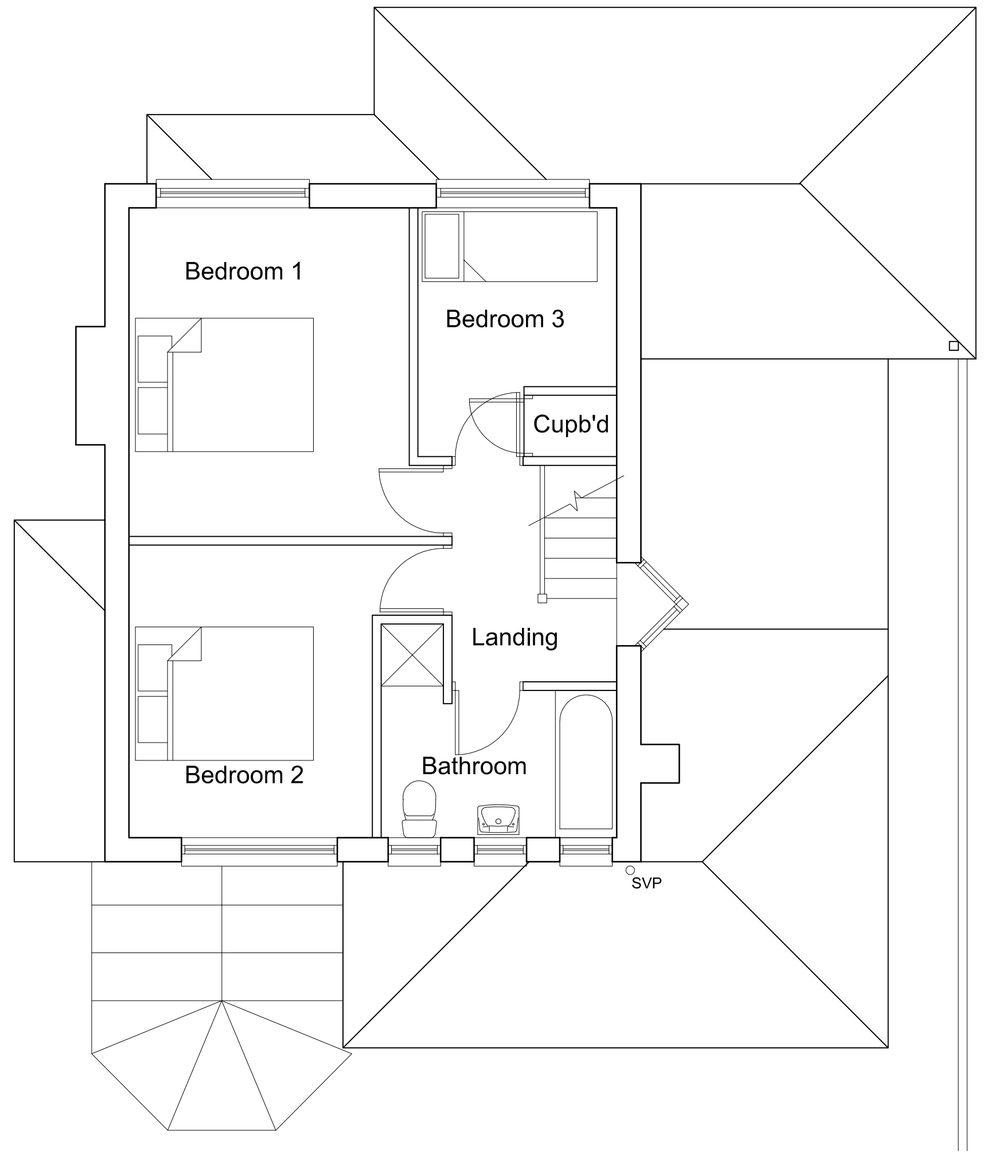


First Floor Plan

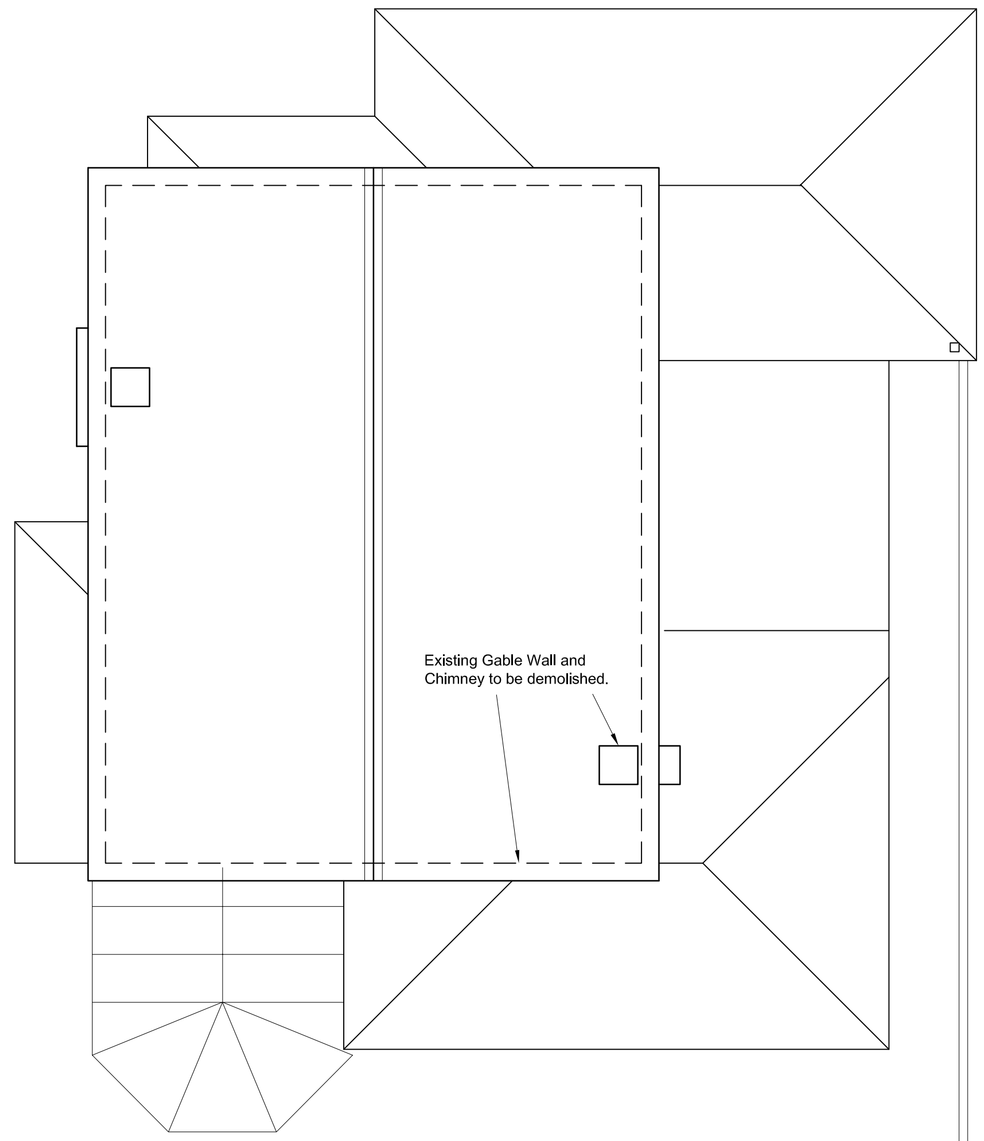

Roof Plan

SCALE:- 1:50

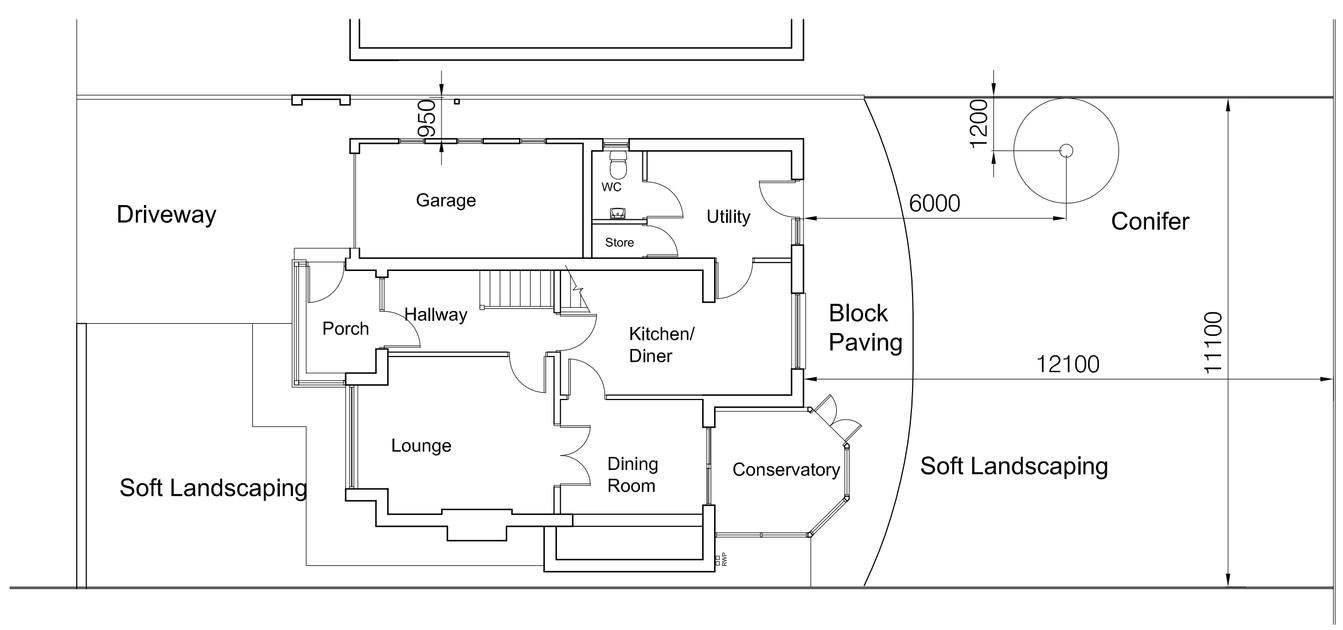

SCALE:- 1:100

client
Mr & Mrs D. NAPIER

project
Proposed Two Storey Extension to the Rear and Side of
32 Mitford Road, South Shields. Tyne & Wear. NE34 0EQ

drawing
EXISTING FLOOR PLANS

scale 1:50/1:100 date July 2019 drawing No. 01-07-19