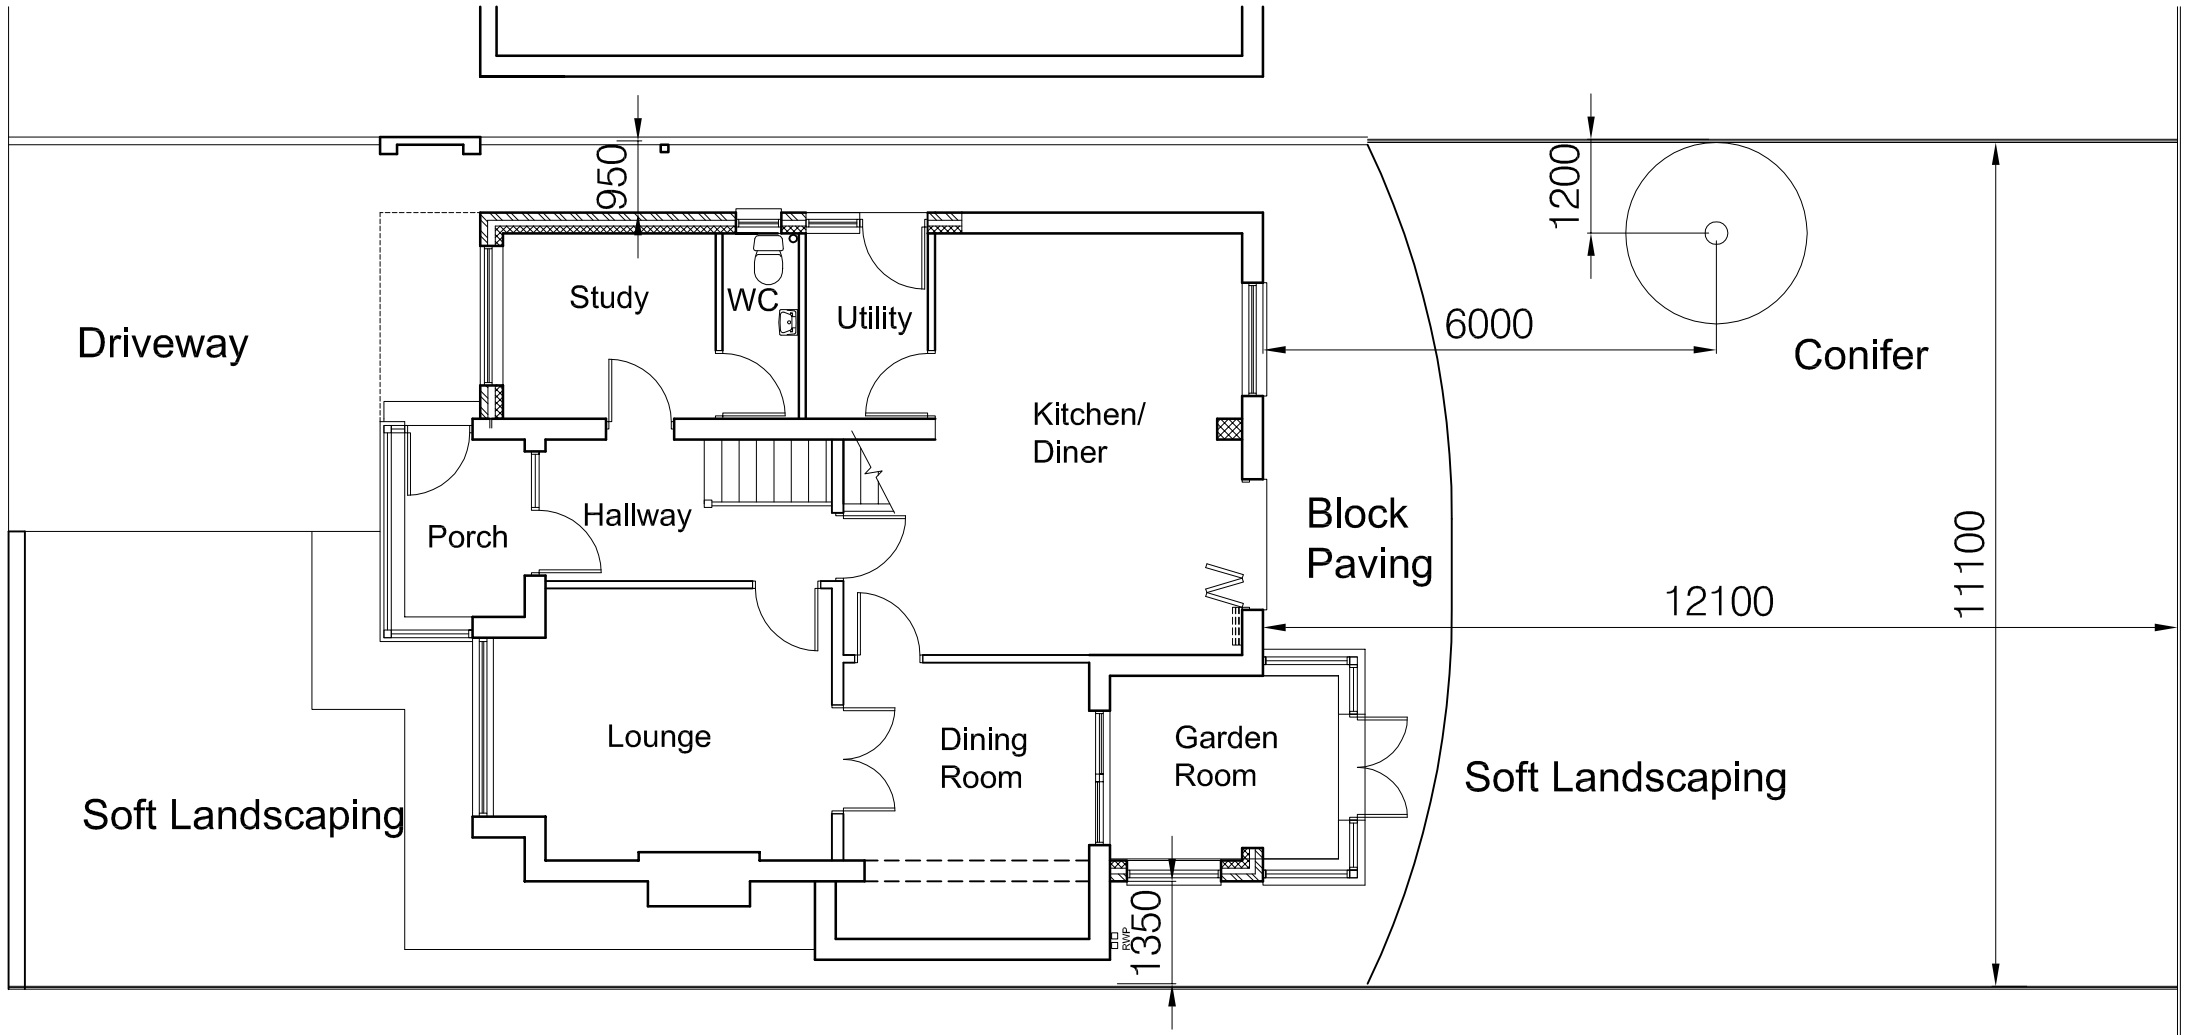


Proposed Ground Floor/Site Plan

client
Mr & Mrs D. NAPIER

project
Proposed Two Storey Extension to the Rear and Side of
32 Mitford Road, South Shields. Tyne & Wear. NE34 0EQ

drawing
PROPOSED SITE PLAN

scale 1:100 date Jan 2021 drawing No. 07-07-19