

This Drawing is the property of Building Design Solutions (NE) Ltd.

If there are any discrepancies between given dimensions & site dimensions notify BDS immediately for clarification before proceeding further.


IF IN DOUBT ASK.

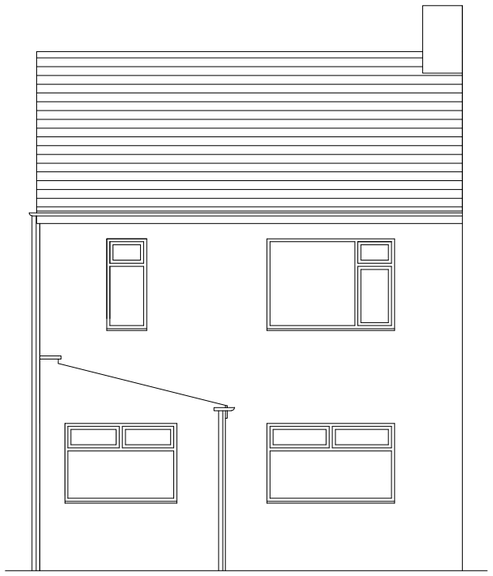


Rear Elevation

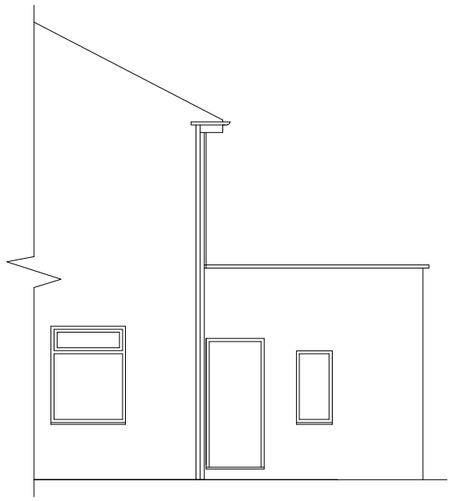

Side Elevation

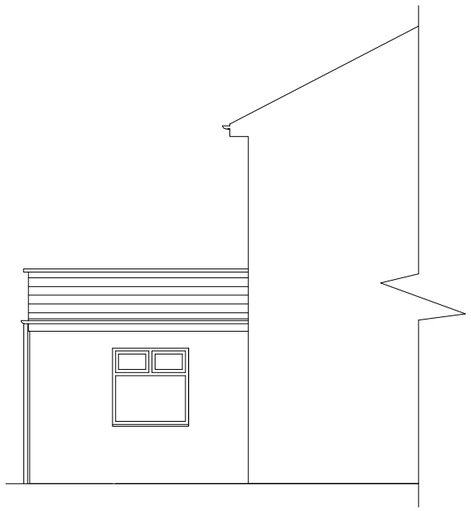

Side Elevation

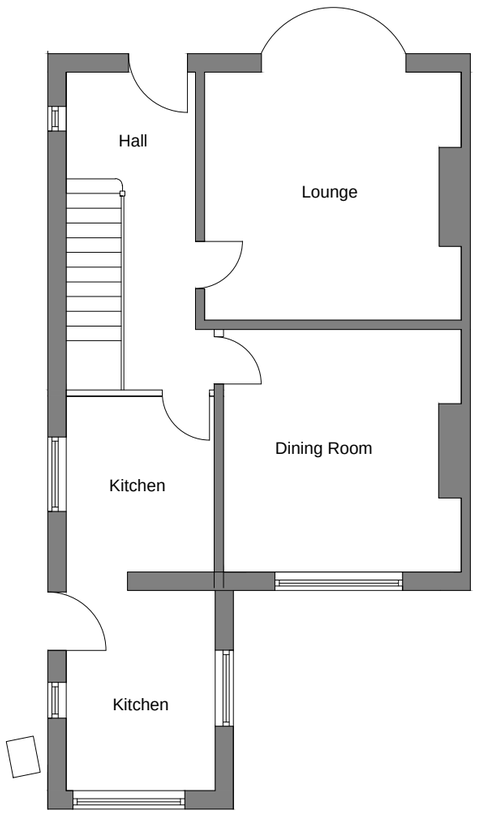

Ground Floor Layout

REV. NO.	DATE

BUILDING DESIGN SOLUTIONS NORTH EAST LIMITED

Unit 7 Shaw Building
Deptford Terrace
Sunderland
Sean Curran
M: 07961713623
T: 01642800380
E: INFO@BUILDINGDESIGNSOLUTIONS.C
W: WWW.BUILDINGDESIGNSOLUTIONS.C

SCHEME:	CLIENT:
Proposed Rear Extension	149 Victoria Road West
TITLE: Existing	Hebburn

DRAWING NO: /001/20	DRAWN:	DATE: 12/20	SCALE: 1:100	CHECK:	STATUS:
FILE PATH Q:\Current Schemes\Job No.					PAPER