
This Drawing is the property of Building Design Solutions (NE) Ltd.

If there are any discrepancies between given dimensions & site dimensions notify BDS immediately for clarification before proceeding further.


IF IN DOUBT ASK.




Rear Elevation

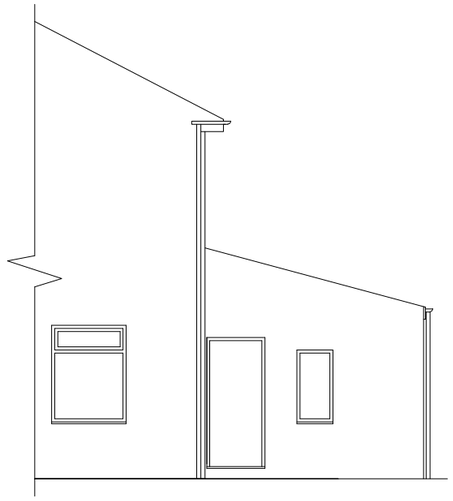


Side Elevation

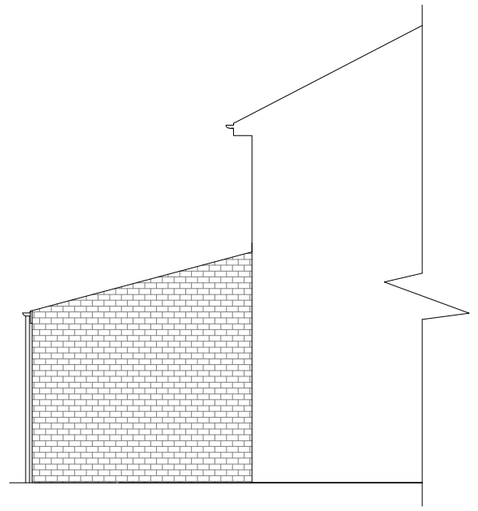

Side Elevation

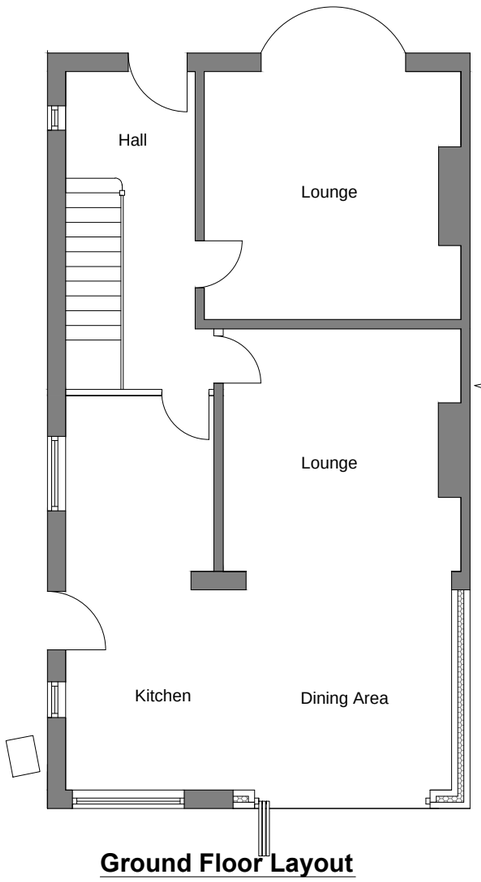

Ground Floor Layout

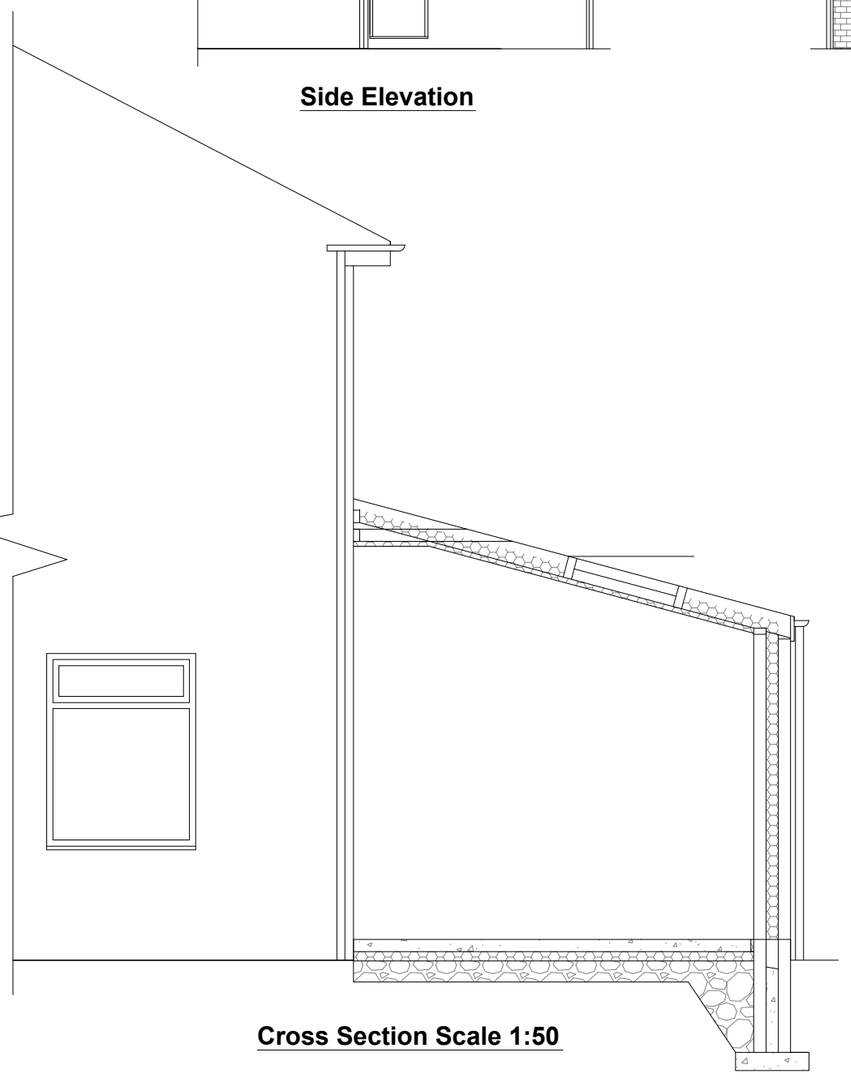

Cross Section Scale 1:50

REV. NO.	DATE

BUILDING DESIGN SOLUTIONS NORTH EAST LIMITED

Unit 7 Shaw Building
Deptford Terrace
Sunderland
Sean Curran
M: 07961713623
T: 01642800380
E: INFO@BUILDINGDESIGNSOLUTIONS.C
W: WWW.BUILDINGDESIGNSOLUTIONS.C

SCHEME: Proposed Rer Extension	CLIENT: 149 Victoria Road West
TITLE: Proposed	Hebburn

DRAWING NO: /002/20	DRAWN:	DATE: 12/20	SCALE: 1:100	CHECK:	STATUS:
FILE PATH Q:\Current Schemes\Job No.					PAPER