



1 EXISTING FRONT ELEVATION
1 : 50

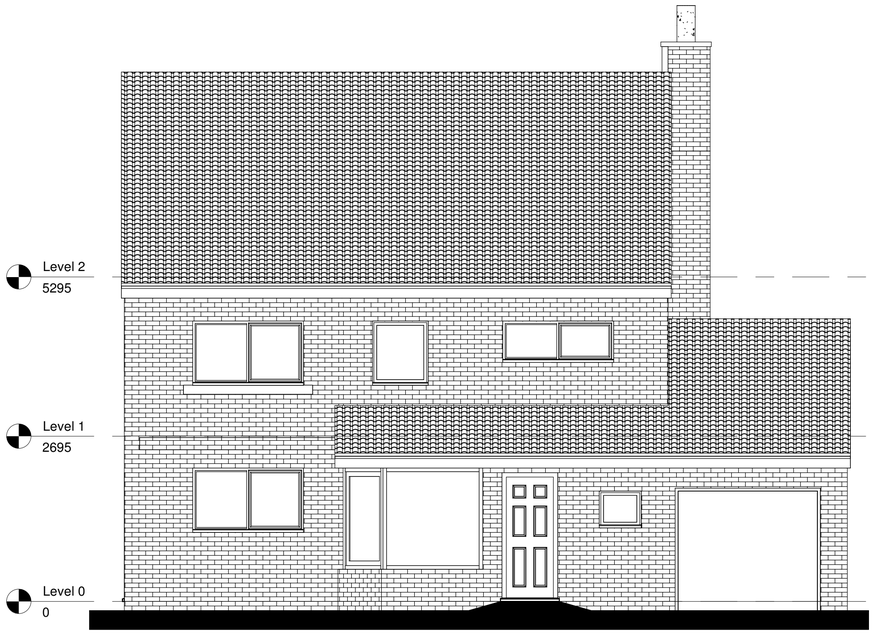

2 EXISTING EAST ELEVATION
1 : 50

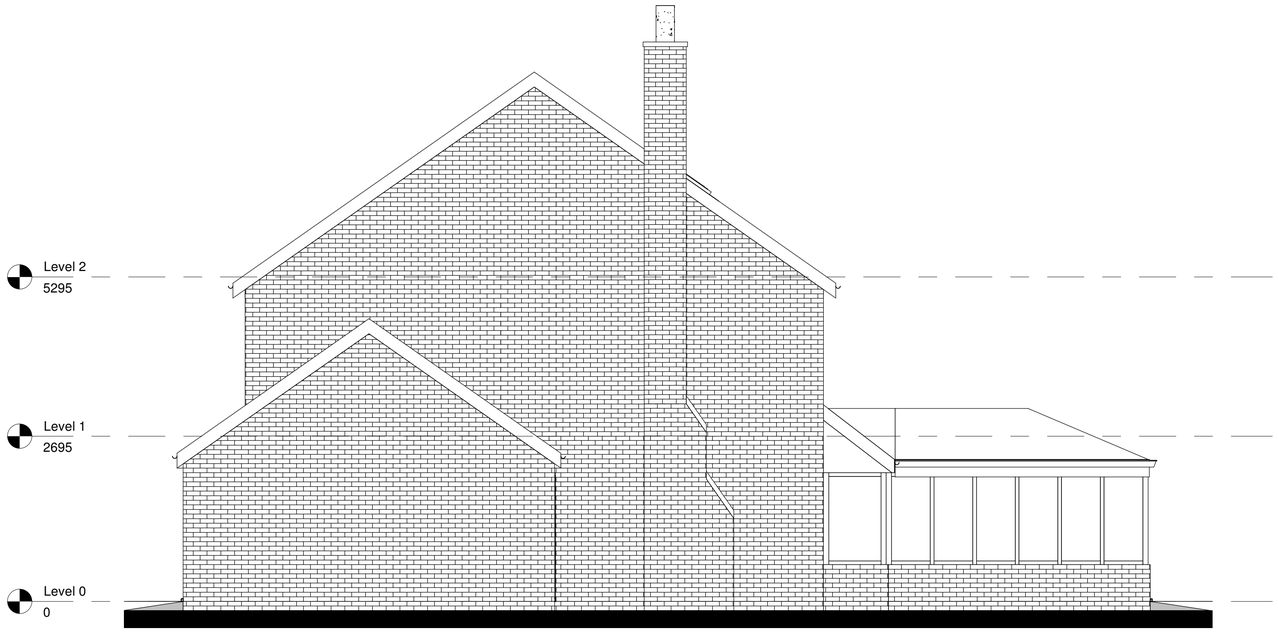

3 EXISTING REAR ELEVATION
1 : 50



4 EXISTING WEST ELEVATION
1 : 50



rev	description	date
A	Planning submission	23/12/20

revisions

status: PLANNING

project: HOUSE REFURB & EXTENSION
LOW DYKE HOUSE, DIPE LANE
WEST BOLDON, NE36 0PQ

title: EXISTING GA ELEVATIONS

scale: 1 : 50 @ A1

date: JUNE 2020

Project ID:	Drawing No:	revision:
01	03-104	A