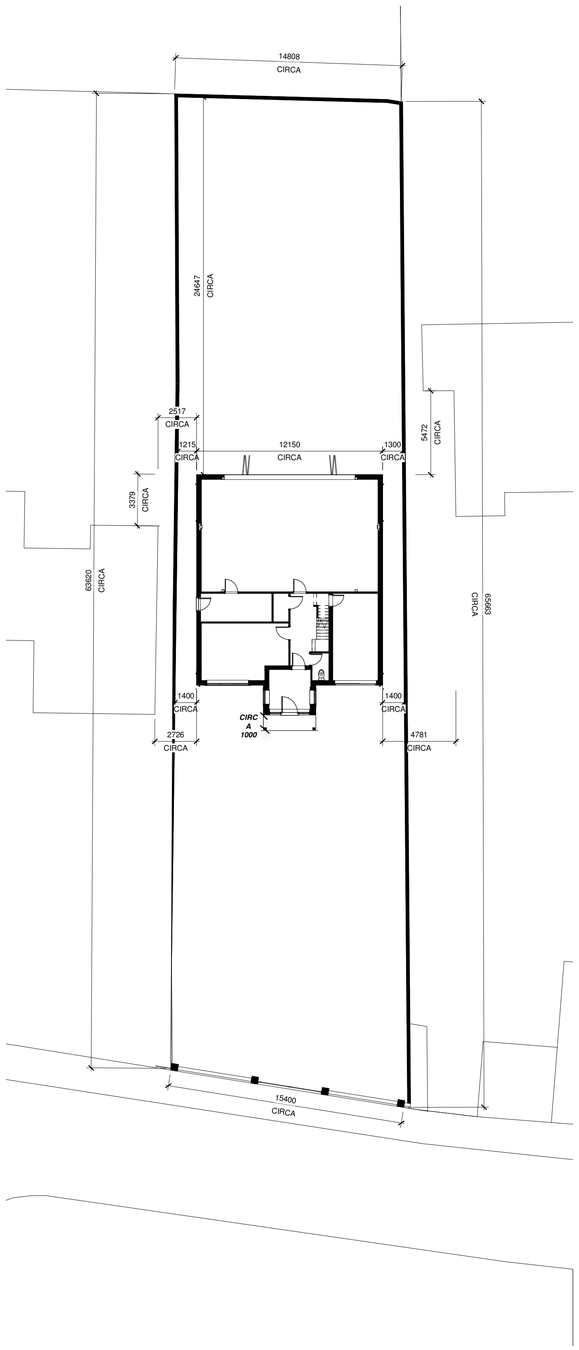


rev	description	date
A	Planning submission	01/03/21

revisions

status: PLANNING

project: HOUSE REFURB & EXTENSION
LOW DYKE HOUSE, DIPE LANE
WEST BOLDON, NE36 0PQ

title: PROPOSED GA SITE PLAN

N

1:200 0 2m 4 6 8 10 12 14 16 18 20 22 24m

scale: 1 : 200 @ A1

date: JAN 2020

Project ID:	Drawing No:	revision:
01	01-250	A