
PROPOSED EXTENSION/ALTERATIONS TO 21 CENTRAL AVE., S. SHIELDS
FOR MR. & MRS. ROMANO **DRG NO 1**

(A) – 254 x 146 x 37 kg./m. U.B. WITH 225 x 100 x 150mm. CONCRETE PADSTONES TO EACH END BEARING, BEAM TO BE INSTALLED AT HIGHEST LEVEL POSSIBLE WITH TRUSS BUILT INTO BEAM WEB IF POSSIBLE.

(B) (C) – 152 x 89 x 16kg/m. U.B. TO EACH OPENING. ADDITIONAL 152 x 89 x 16kg/m. U.B. OVER INNER LEAF TO W.C. WINDOW. 100mm. MIN.m END BEARINGS. BIRTLEY LA LINTEL TO W.C. WINDOW OUTER LEAF.

PROPOSED GROUND FLOOR PLAN 1:50

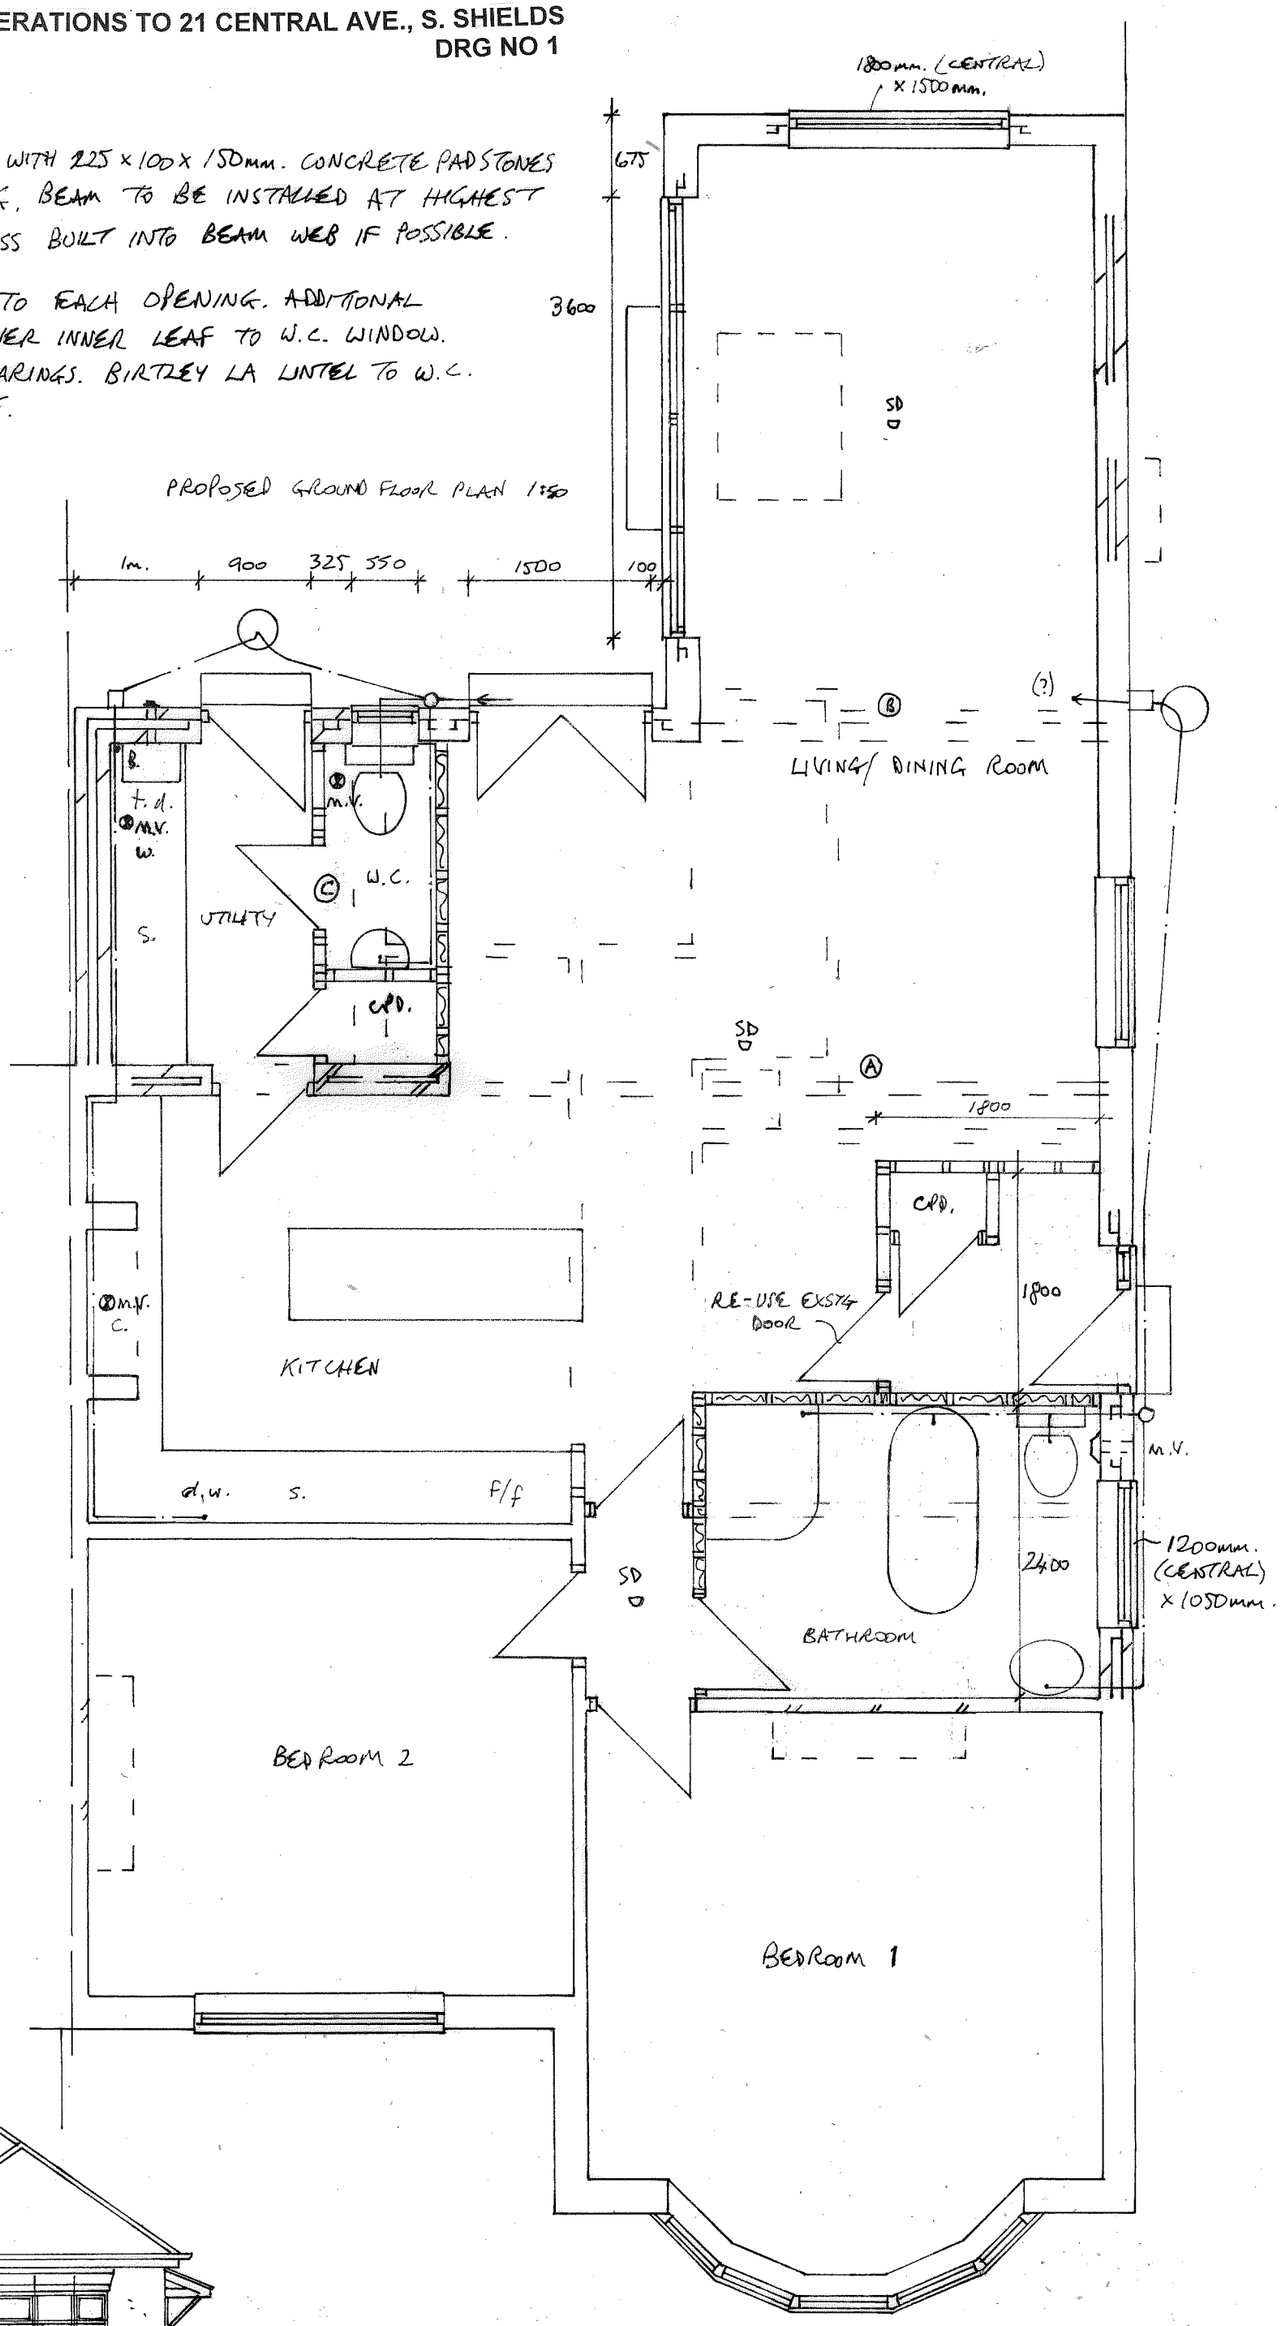

PROPOSED FRONTAGE 1:100

