

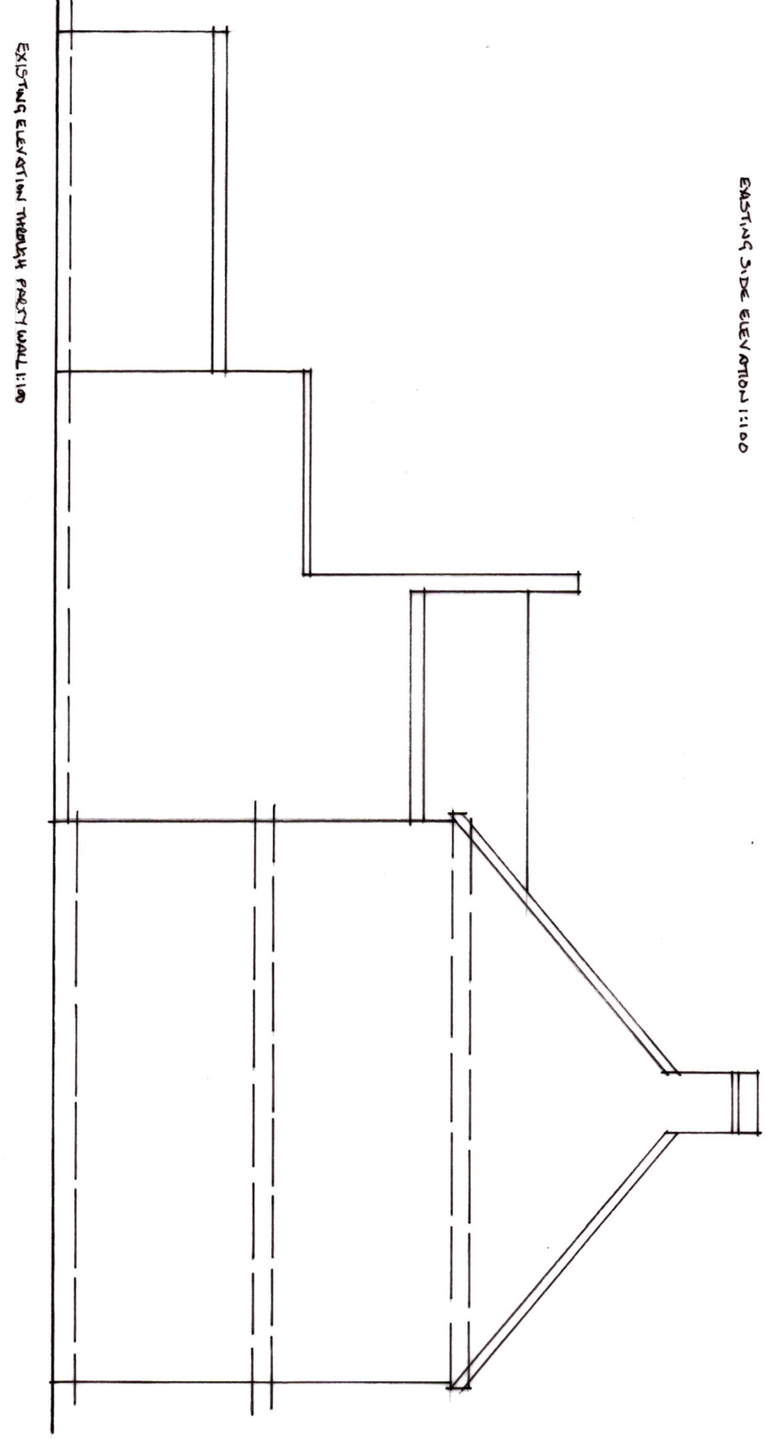


EXISTING FRONT ELEVATION THROUGH FRONT WALL 1:100

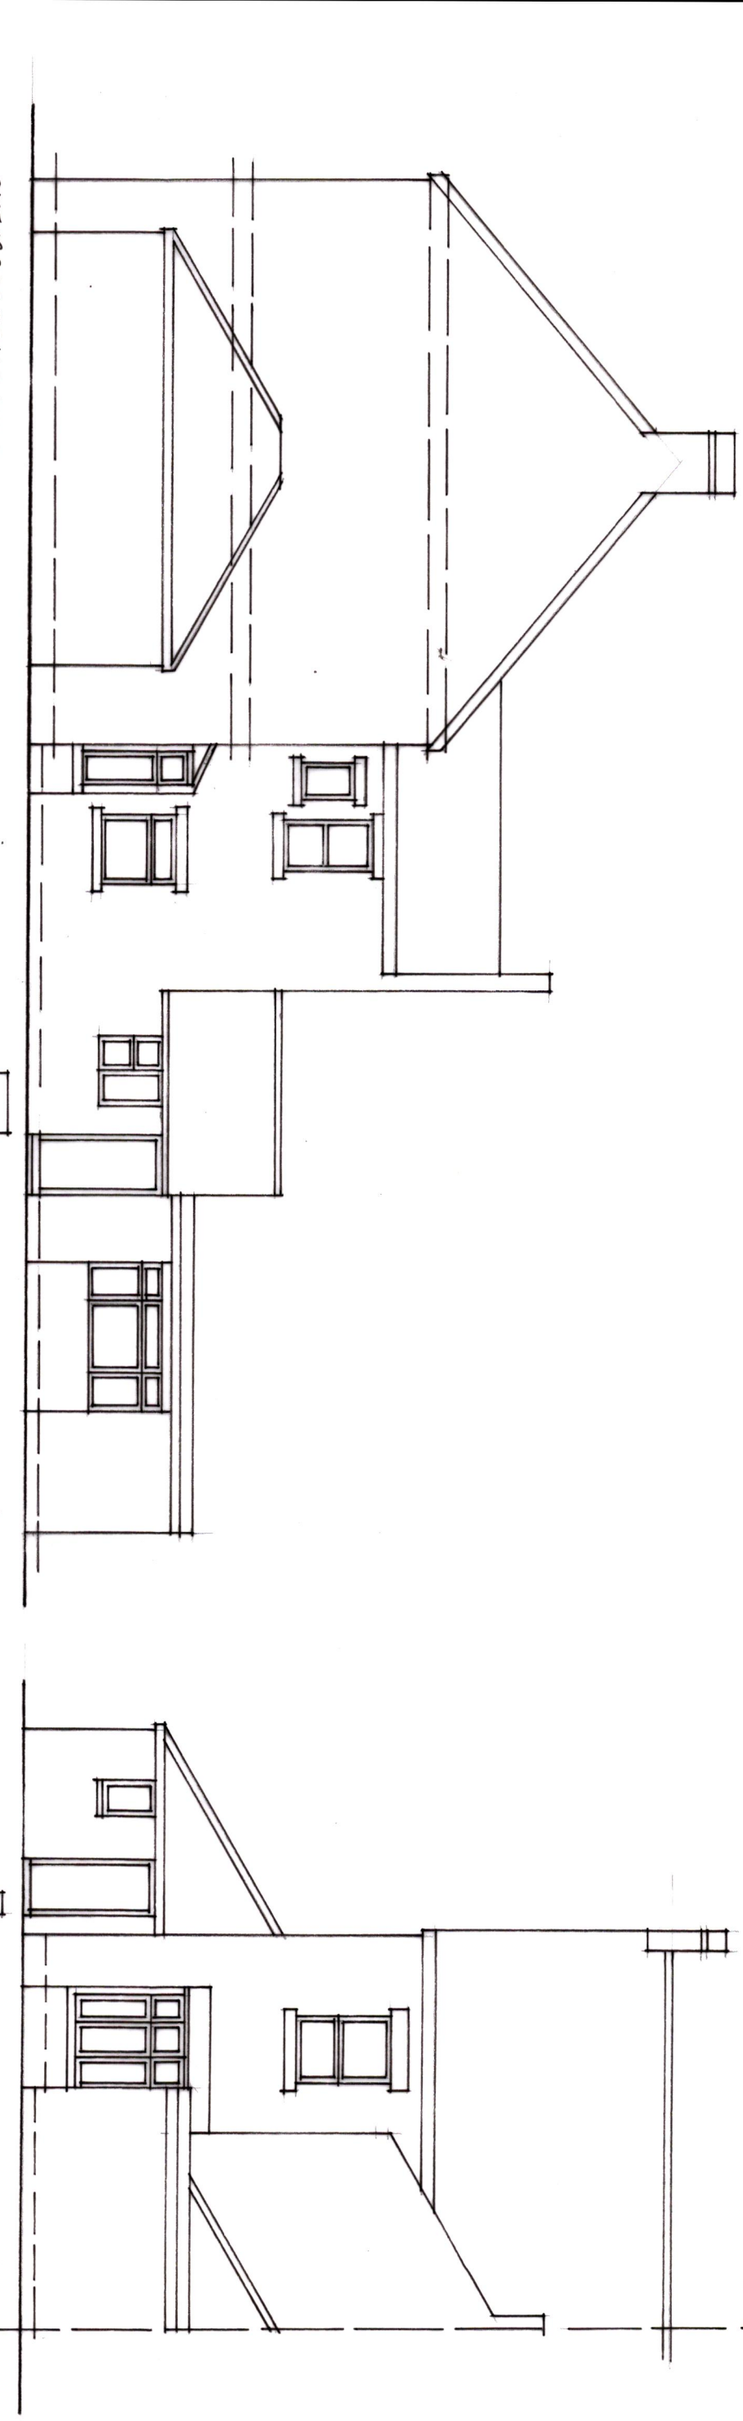

EXISTING SIDE ELEVATION 1:100

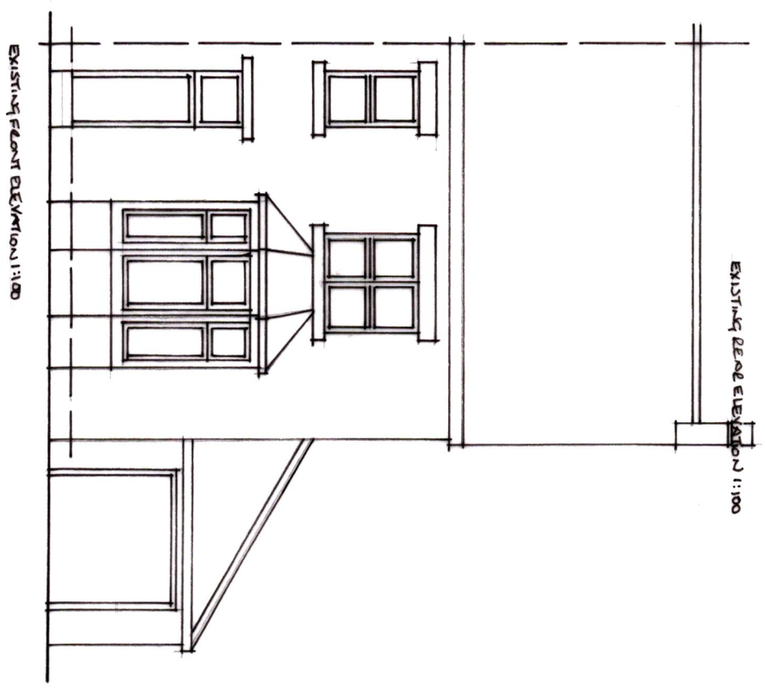

EXISTING FRONT ELEVATION 1:100

EXISTING REAR ELEVATION 1:100

Job No 2029

Drawing No 02 Rev

Job Name 9 CHARLECOTE CRESCENT, EAST BOLDON

Drawing EXISTING ELEVATIONS

Scale (Do not scale drwg.) 1:100 @ A3 Date JANUARY 2021

L Rollins Design, 4 North Drive, Cleadon Village,
Tyne and Wear, SR6 7SN
T: 0191 537 3408 M: 0754 658 0114
Lynsey@lrollinsdesign.co.uk
lrollinsdesign.co.uk

lrollinsdesign