


PROPOSED GROUND FLOOR PLAN 1:100

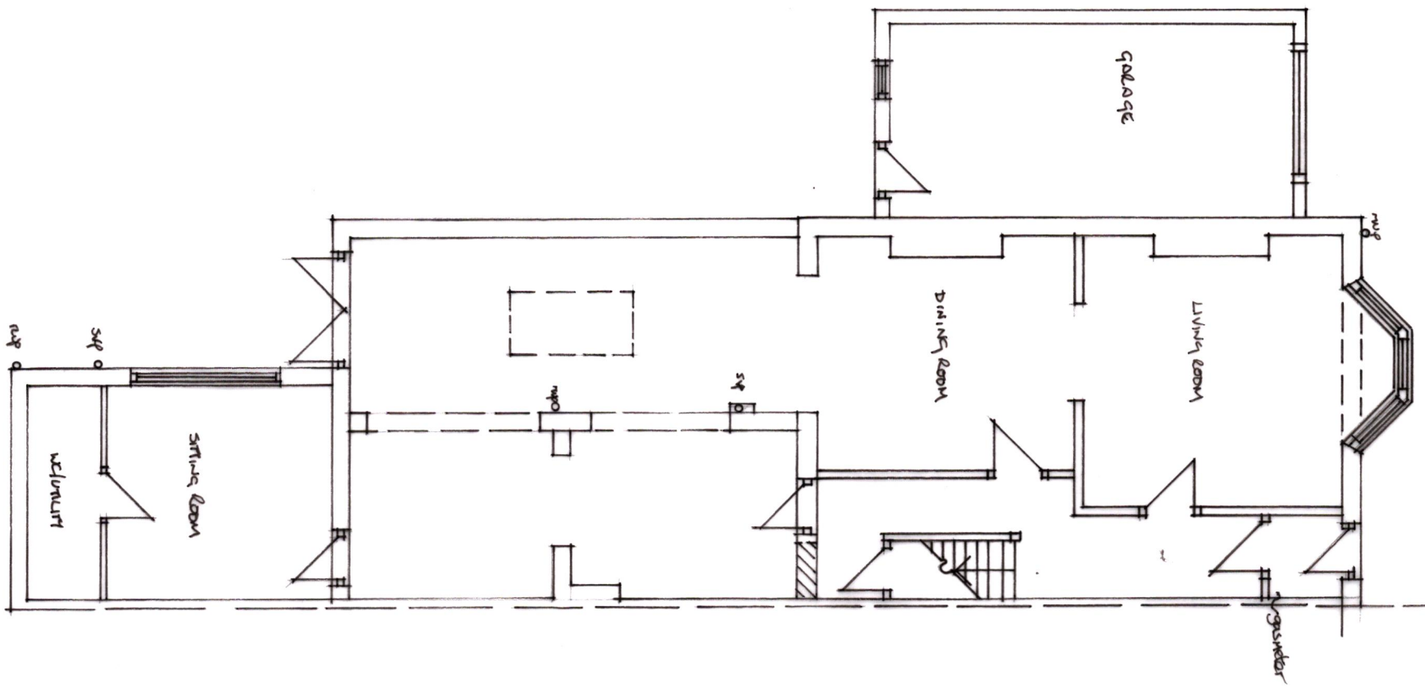

PROPOSED FIRST FLOOR PLAN 1:100

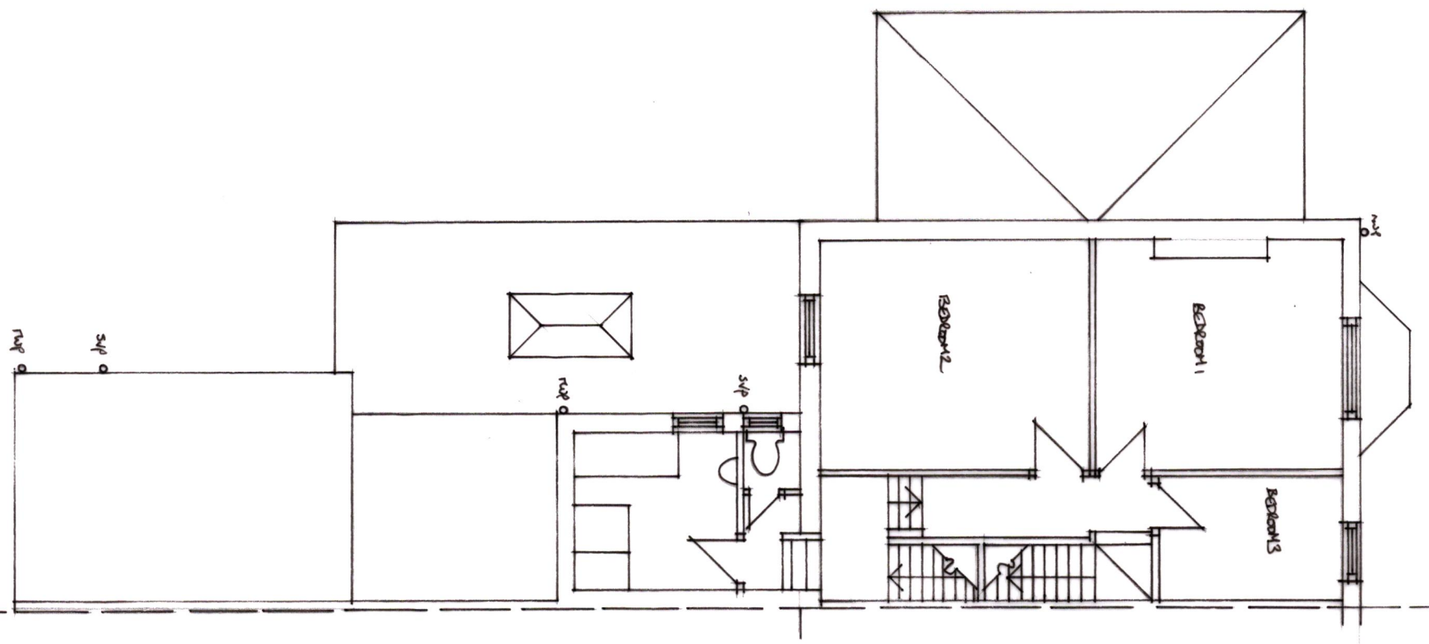

PROPOSED LOFT PLAN 1:100

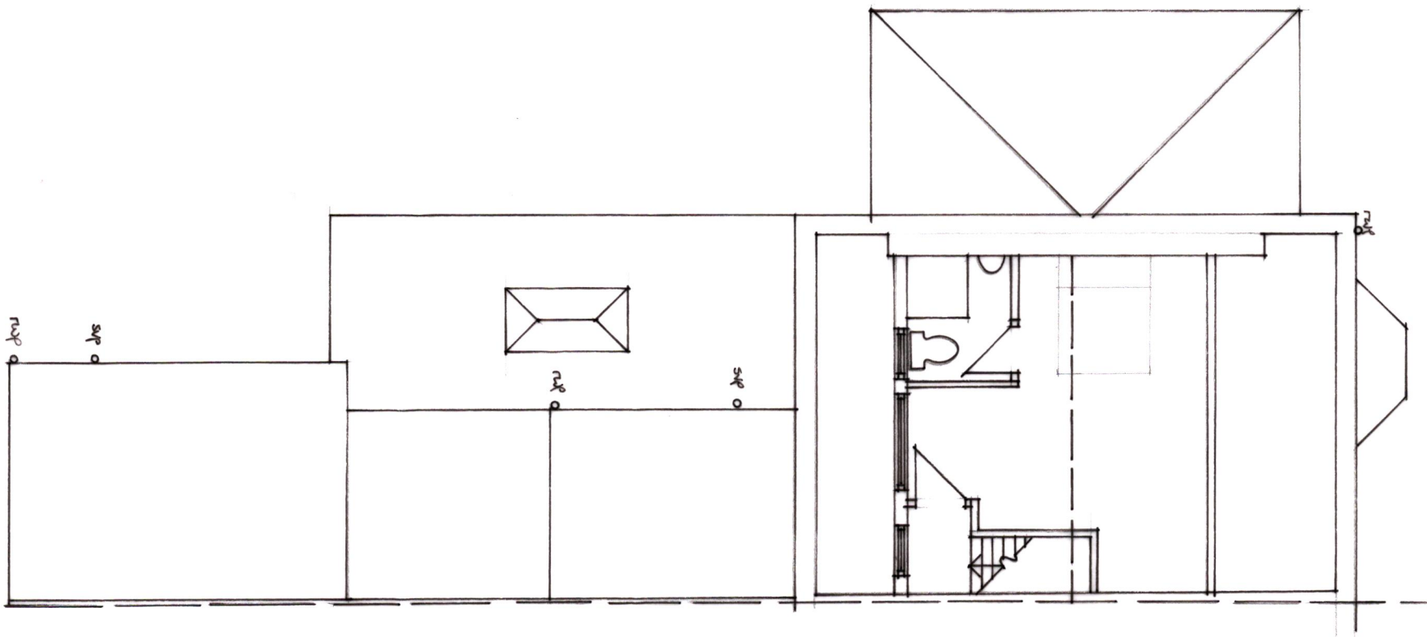

Job No 20/29

Drawing No 03 Rev

Job Name 9 CHARLECOTE CRESCENT, EAST BOLDON

Drawing PROPOSED PLANS

Scale (Do not scale drwg.) 1:100 @ A3 Date JANUARY 2021

L Rollins Design, 4 North Drive, Cleadon Village,
Tyne and Wear, SR6 7SN
T: 0191 537 3408 M: 0754 658 0114
Lynsey@lrollinsdesign.co.uk
lrollinsdesign.co.uk

lrollinsdesign