

EXISTING FRONTAGE 1:100

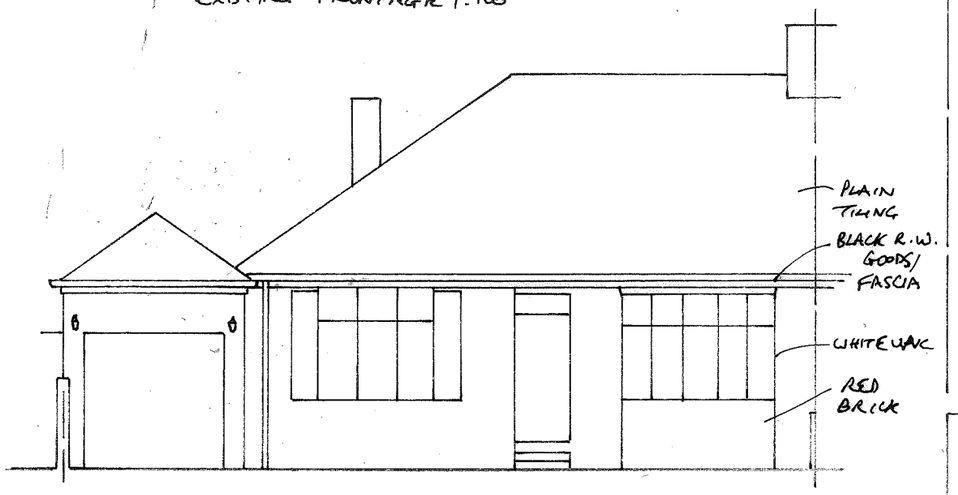



EXISTING REAR 1:100

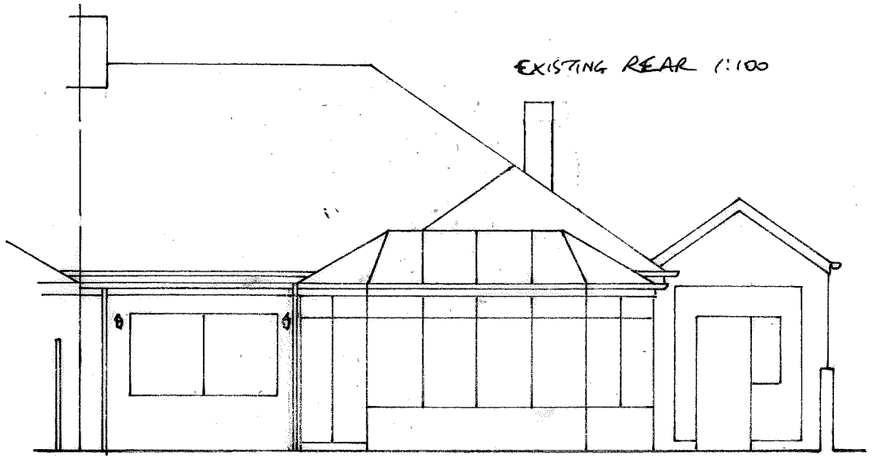

PROPOSED LOFT CONVERSION TO 30 CLYVEDON RISE, S. SHIELDS
FOR MR. LAUDER **DRG NO 0772/9890/678**


EXISTING SIDE 1:100

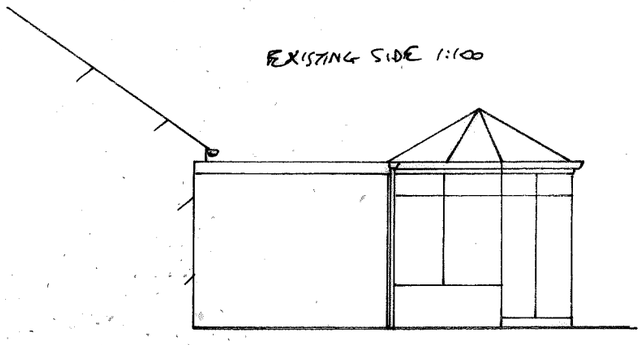


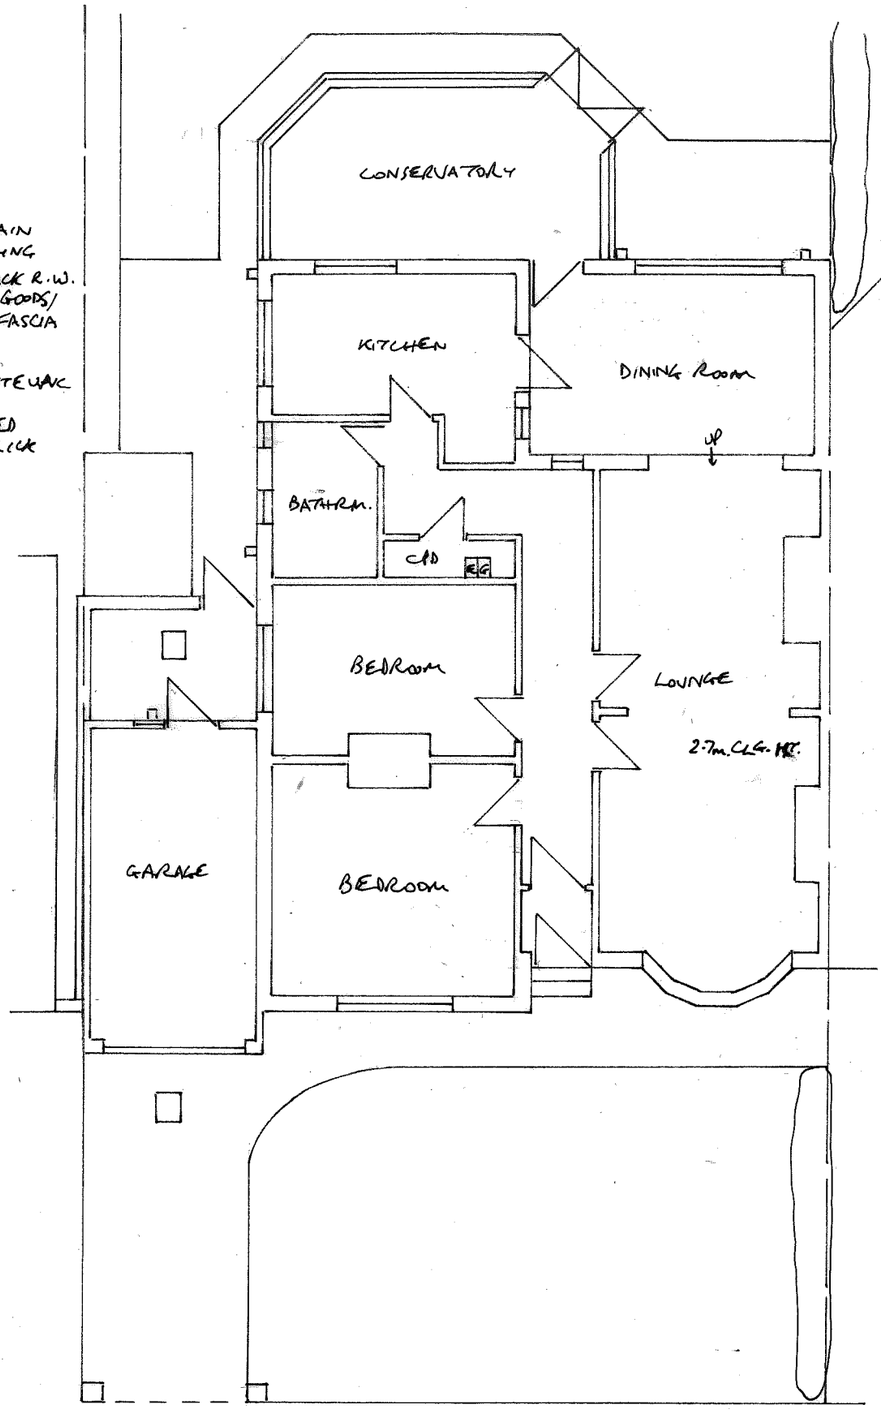

EXISTING GROUND FLOOR PLAN 1:100

EXISTING ROOF PLAN 1:100

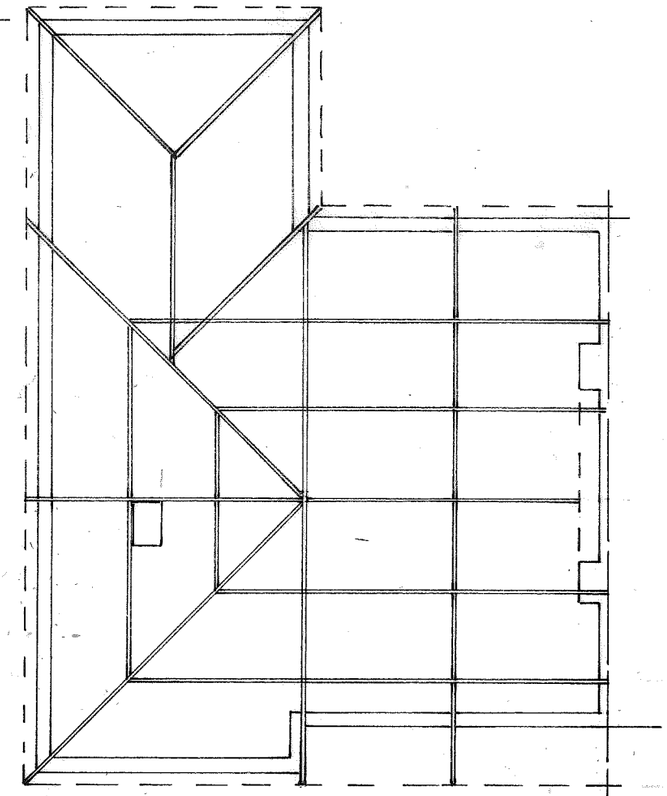

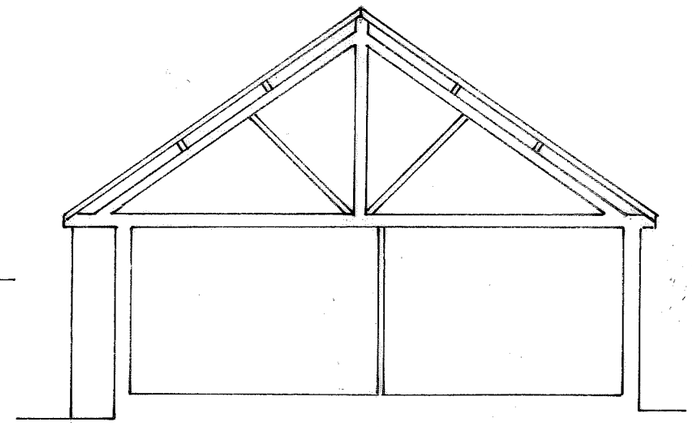

EXISTING SECTION 1:100