


EXISTING SIDE 1:100

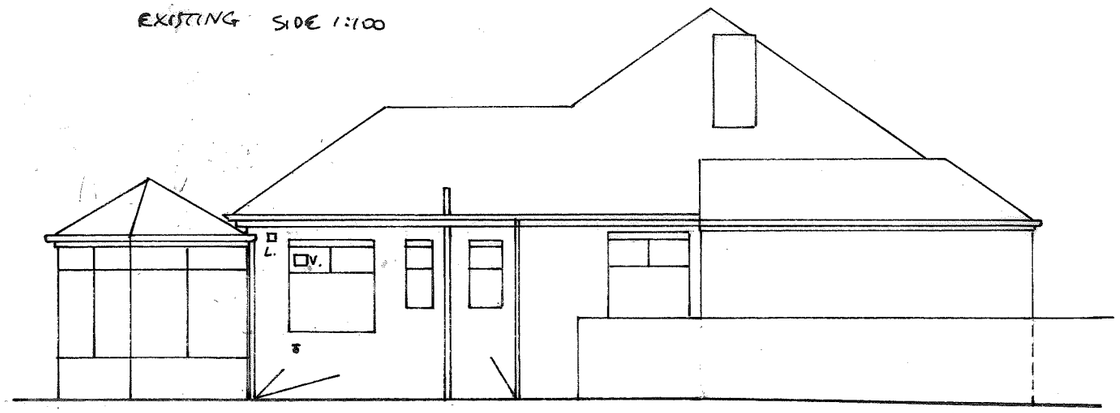

PROPOSED LOFT CONVERSION TO 30 CLYVEDON RISE, S. SHIELDS
FOR MR. LAUDER **DRG NO 1**

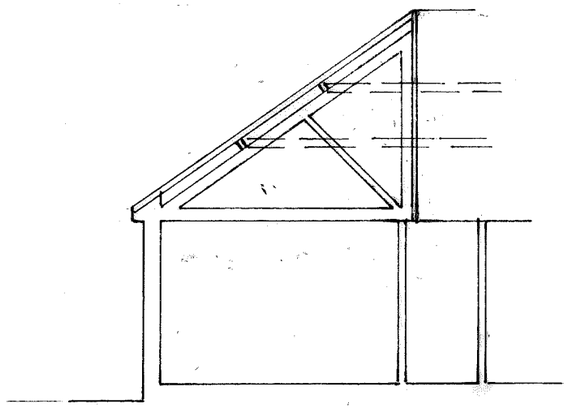

EXISTING SECTION 1:100

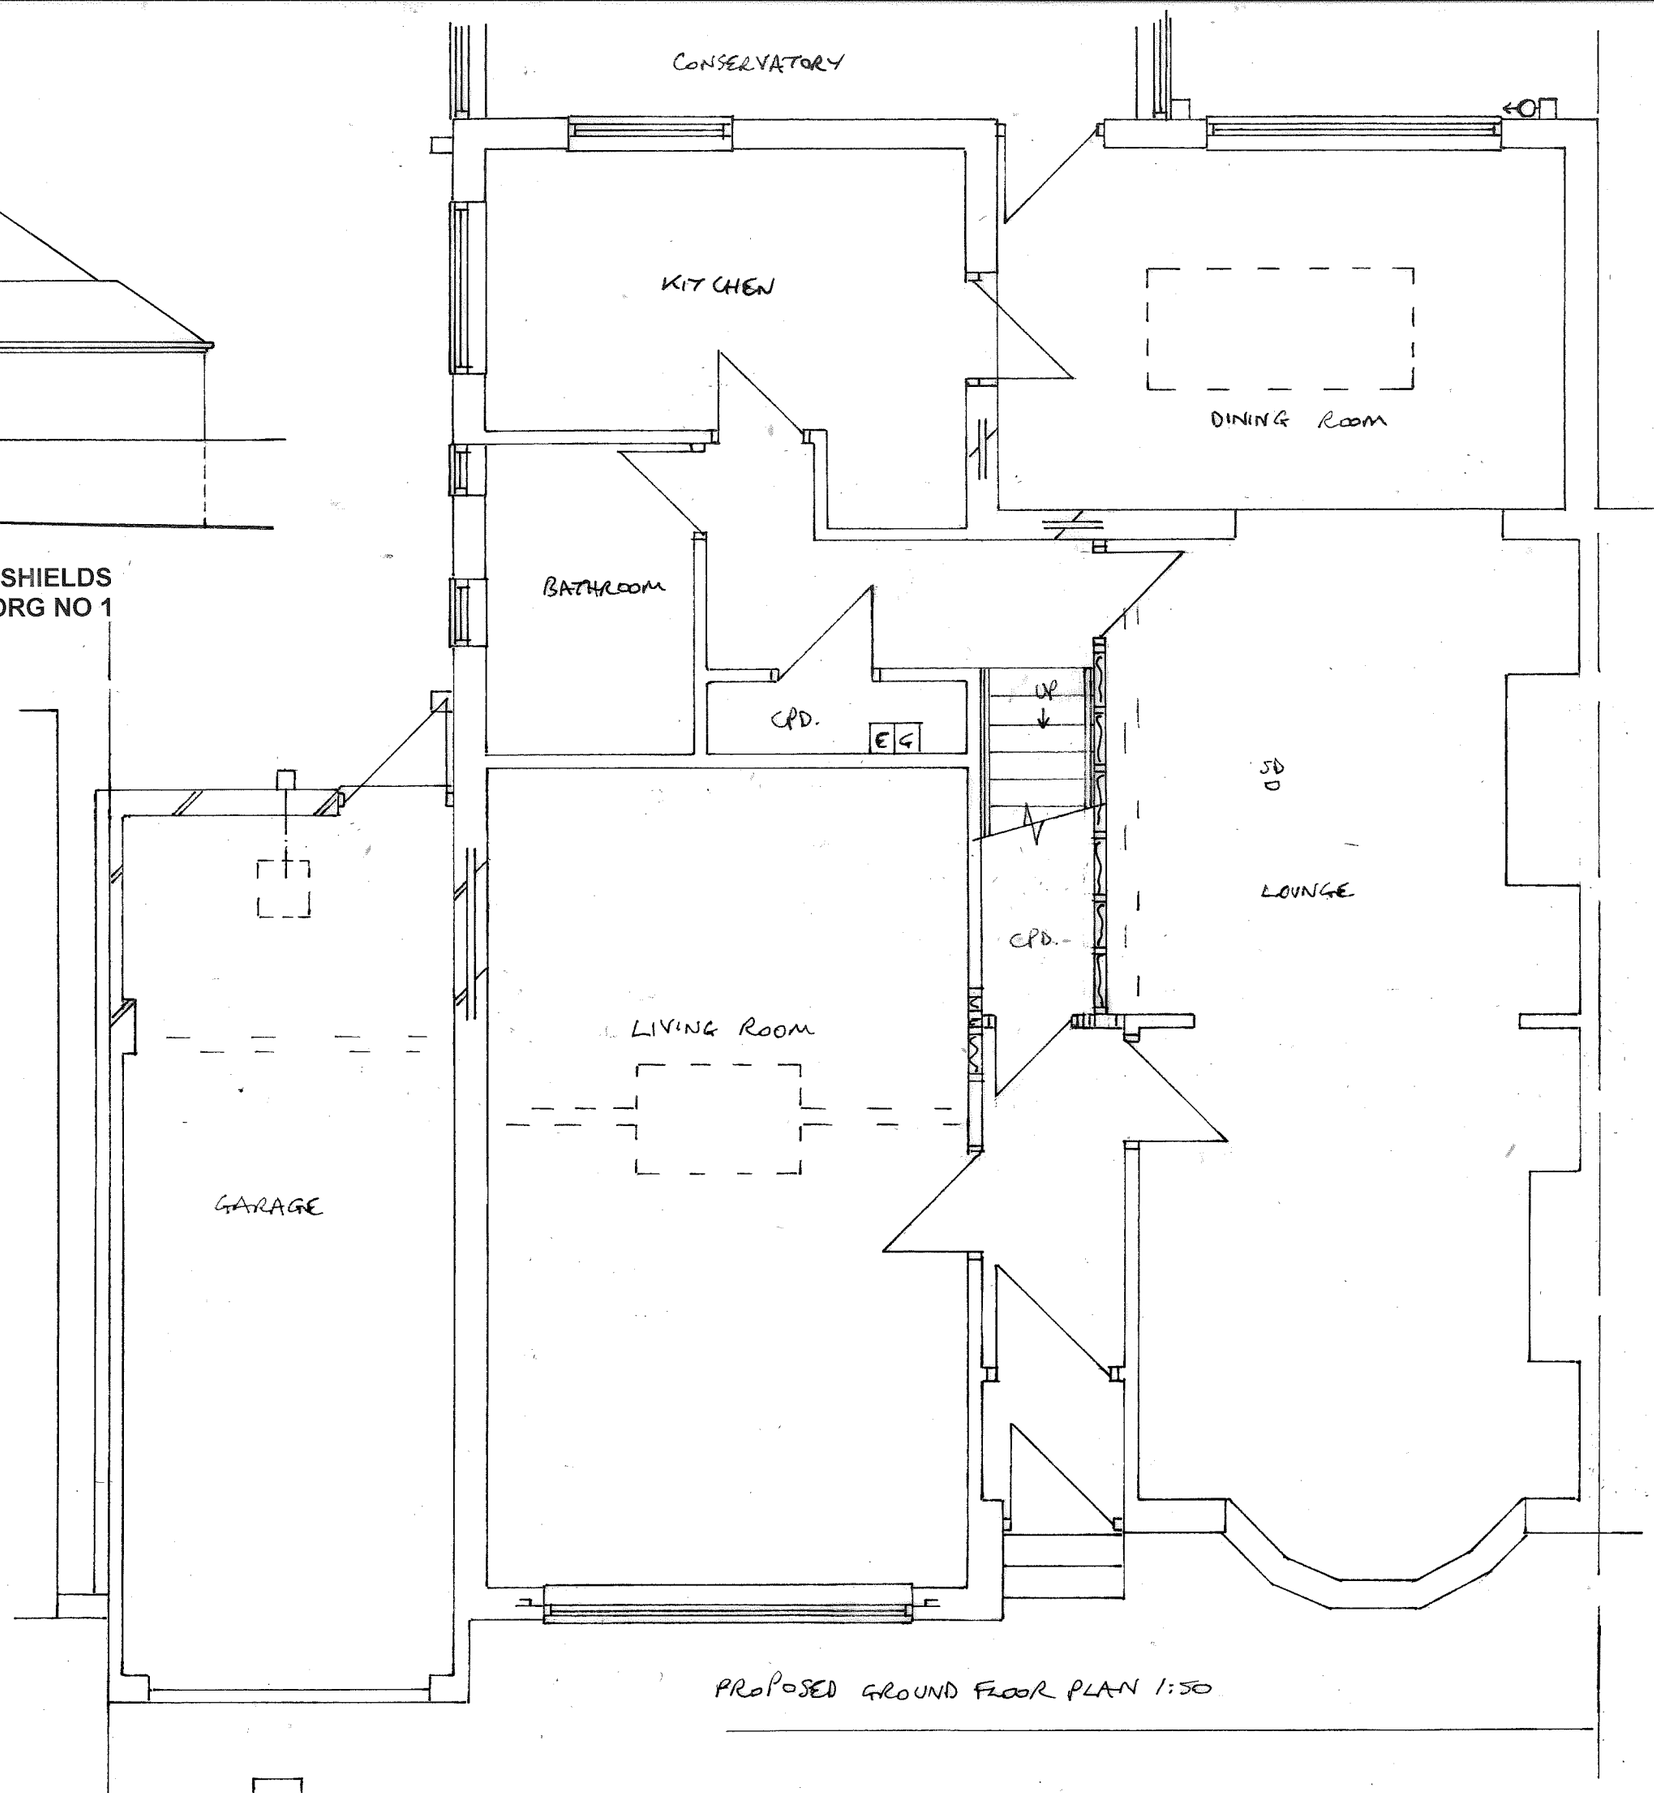

PROPOSED GROUND FLOOR PLAN 1:50