
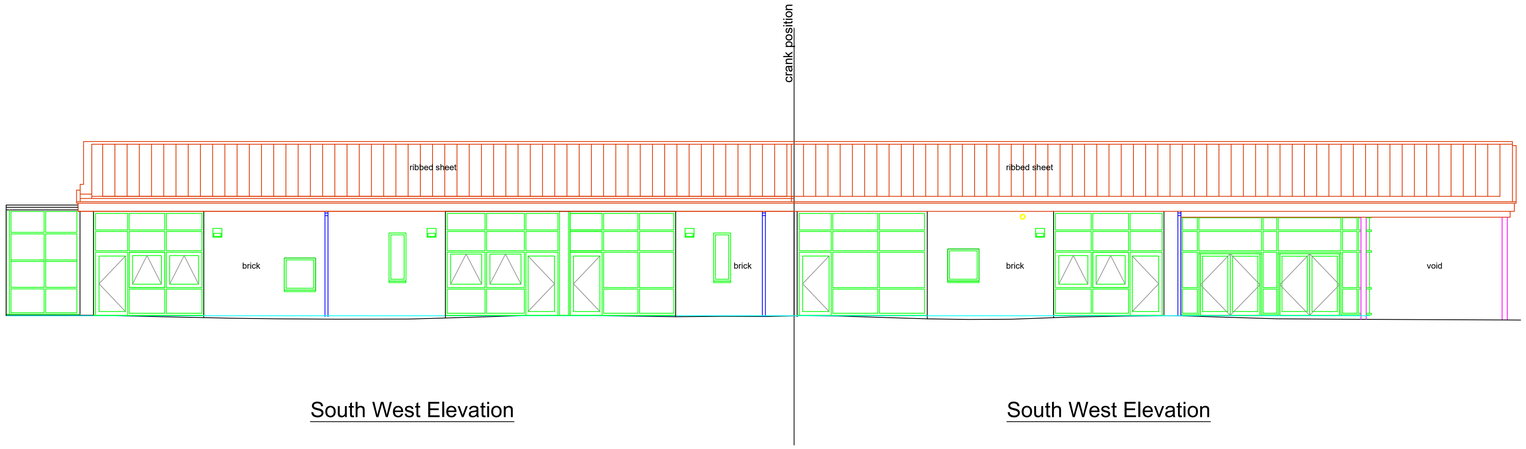



South West Elevation

South West Elevation

North East Elevation

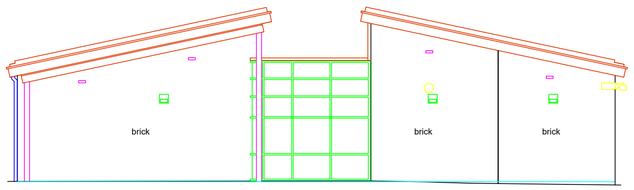

South East Elevation

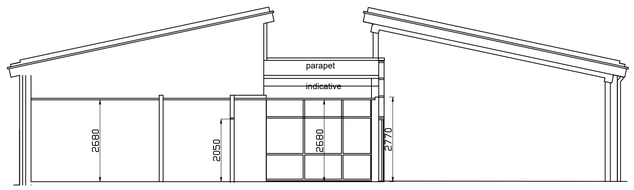

General Section A-A

ADH SITE SURVEYS LTD
4,Rievaulx Drive
Morton-on-Swale
Northallerton
Nth Yorkshire
DL7 9UE
email: a.harding@adhsitesurveys.co.uk
01609 751680

Client
South Tyneside Council

Project
Harton Primary School Extension

Drawing Title
Existing Elevations & Section

Drawing No:
ASS 2926.03

Scale
1:100

Date
Jan 2021