
The contractor is responsible for the verification of dimensions on the site.
All dimensions are in millimetres. © Copyright all rights reserved South Tyneside Council, Resources.

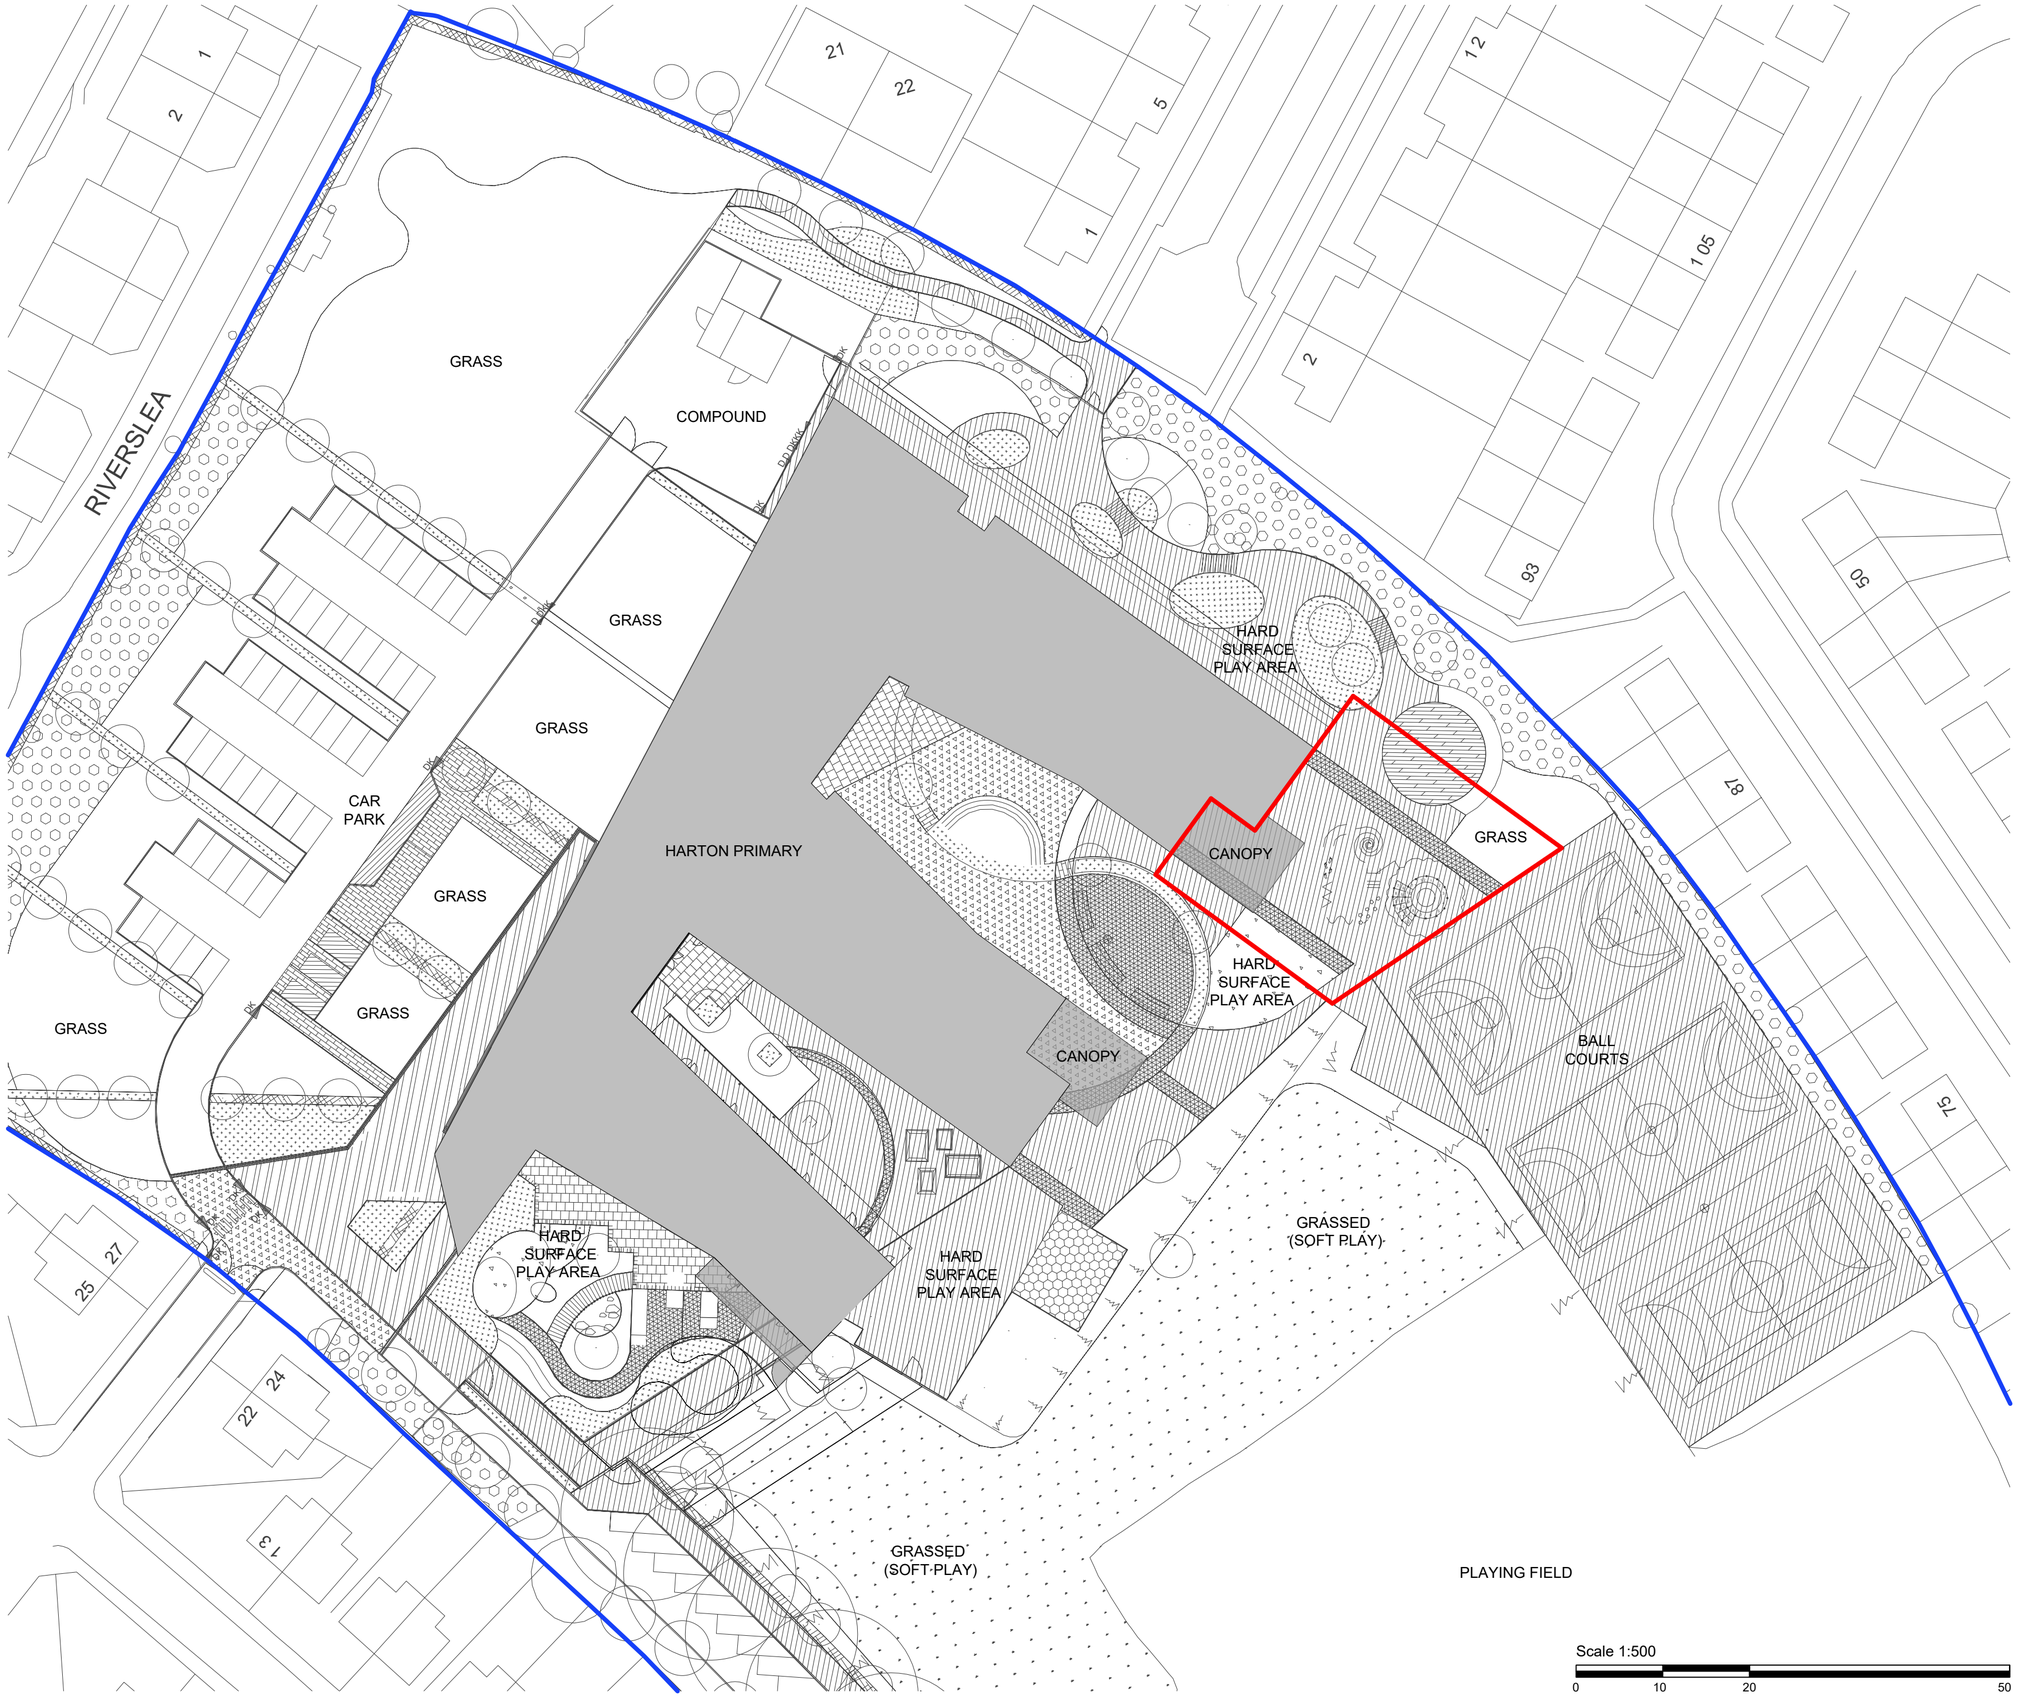

N

LEGEND

- Application Site Boundary
- Applicant's Ownership Boundary

ISSUED FOR PLANNING

Rev	Date	Description	Chkd
x	x	x	x

South Tyneside Council
Economic Regeneration

David Cramond - Corporate Director
Town Hall & Civic Offices, Westoe Road, South Shields, Tyne & Wear, NE33 2RL
Telephone: (0191) 427 1717 Fax: (0191) 455 7770

Project
New Hall at Harton Primary
South Shields, NE34 6PF

Drawing Title
Existing Site Plan

Drawn by	SAR	Date	07.01.21
Checked by		Date	
Scale	1:500	Size	A2

Project Code	Drawing Number
AD 6605	90-01