


The contractor is responsible for the verification of dimensions on the site.
All dimensions are in millimetres. © Copyright all rights reserved South Tyneside Council.

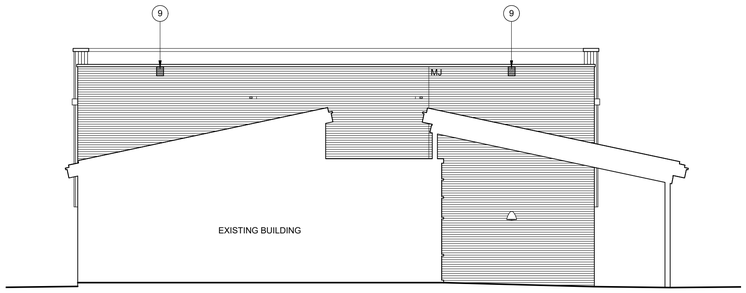


NORTH ELEVATION
1:100

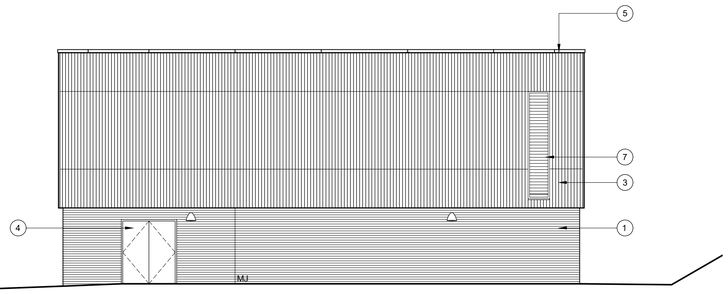

SOUTH ELEVATION
1:100

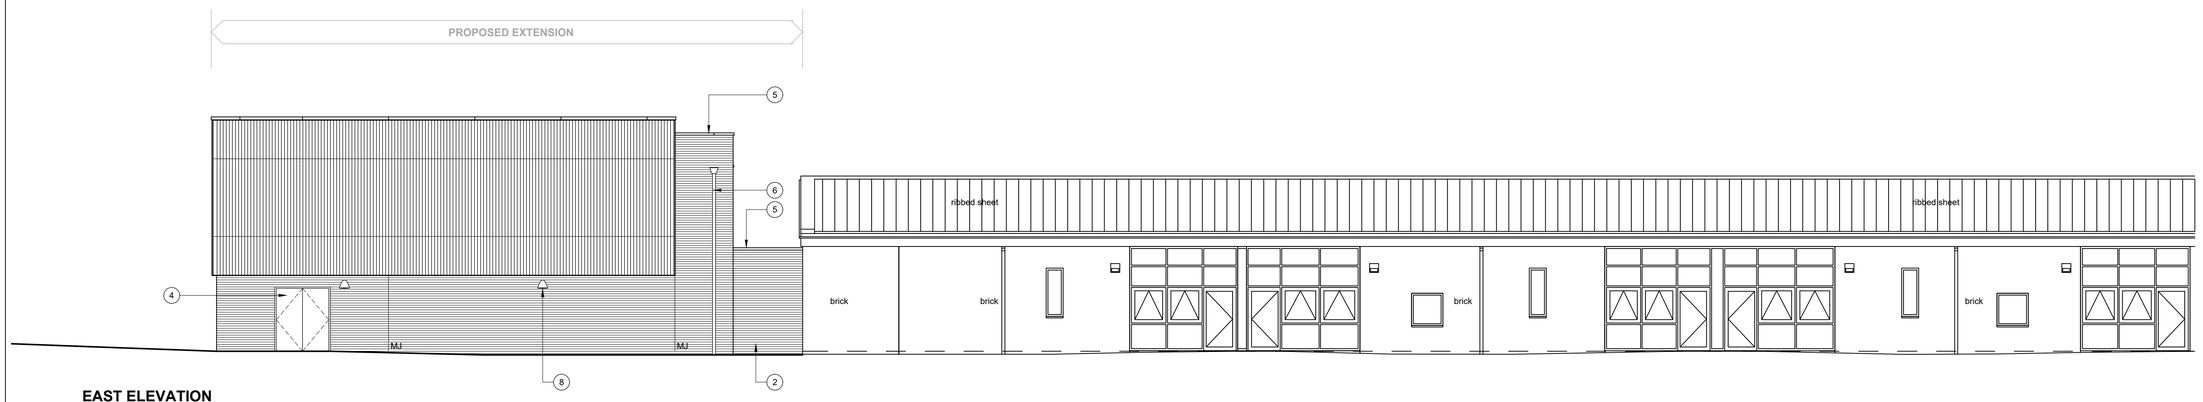

EAST ELEVATION
1:100

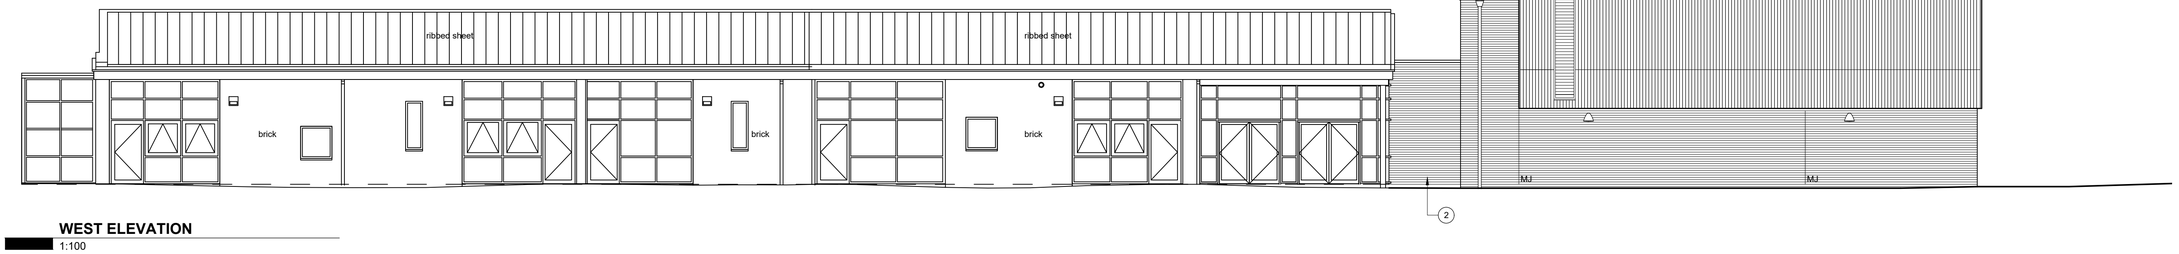

WEST ELEVATION
1:100

LEGEND
MJ Movement joint in brickwork.


MATERIALS KEY
1. Main facing brickwork, blue brindle smooth in stretcher bond with grey coloured mortar.
   NBS F10
   Note:The brick used on the existing building has been discontinued therefore the blue brindle smooth has been selected to provide a contemporary contrast whilst complimenting the purple flashes in the existing brickwork.
2. Linking structure facing brickwork, red wirecut in stretcher bond with natural mortar.
   NBS F10
   Selected to complement the existing brickwork.
3. Western red cedar cladding rainscreen system
   NBS H21
   Selected to complement the horizontal timber cladding to the existing south elevation of the assembly/dining hall space.
4. Manual swing security emergency escape doors.
   Finish: Polyester powder coated finish from Interpon 'D' range.
   Colour: RAL 7016 *Anthracite.* MATT 30% gloss
   NBS L20
5. Pressed aluminium parapet copping (3mm thk.)
   Finish: Polyester powder coated finish from Interpon 'D' range.
   Colour: RAL 7016 *Anthracite.* MATT 30% gloss
   NBS F30
6. Aluminium round rainwater pipe with matching hopper
   NBS R10
7. Aluminium natural ventilation louvres
   Finish: Polyester powder coated inish from Interpon 'D' range.
   Colour: RAL 7016 *Anthracite.* MATT 30% gloss
   NBS L10
8. Orca LED light fitting by Principal Lighting Ltd.
9. Recessed bat box
   NBS F10

EXTERNAL MATERIALS PALETTE

Blue Brindle brick
Key ref: 1



Red Wirecut brick
Key ref: 2

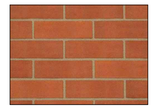

Western Red Cedar
Key ref: 3



Louvre panel
Key ref: 7



ISSUED FOR PLANNING

Rev	Date	Description	Chkd
B	23.02.21	Ground level, bat boxes & lighting added	SAR
A	04.02.21	Natural vent louvres added	SAR

South Tyneside Council
Economic Regeneration

David Cramond - Corporate Director
Town Hall & Civic Offices, Westoe Road, South Shields, Tyne & Wear, NE33 2RL
Telephone: (0191) 427 1717 Fax: (0191) 455 7770

Project
New Hall at Harton Primary
South Shields, NE34 6PF

Drawing Title
Proposed Elevations

Drawn by SAR Date 15/01/2021
Checked by Date
Scale 1:100 Size A1

Project Code AD 6605
Drawing Number 20-10B