Planning ST/0359/21

Scale 1:50

YOUR REF:- EC/BN/2021/00656


PROPOSED REAR EXTENSION TO:-

39 BRANDLING COURT

South Shields

PROPOSED WEST ELEVATION

PROPOSED EAST ELEVATI

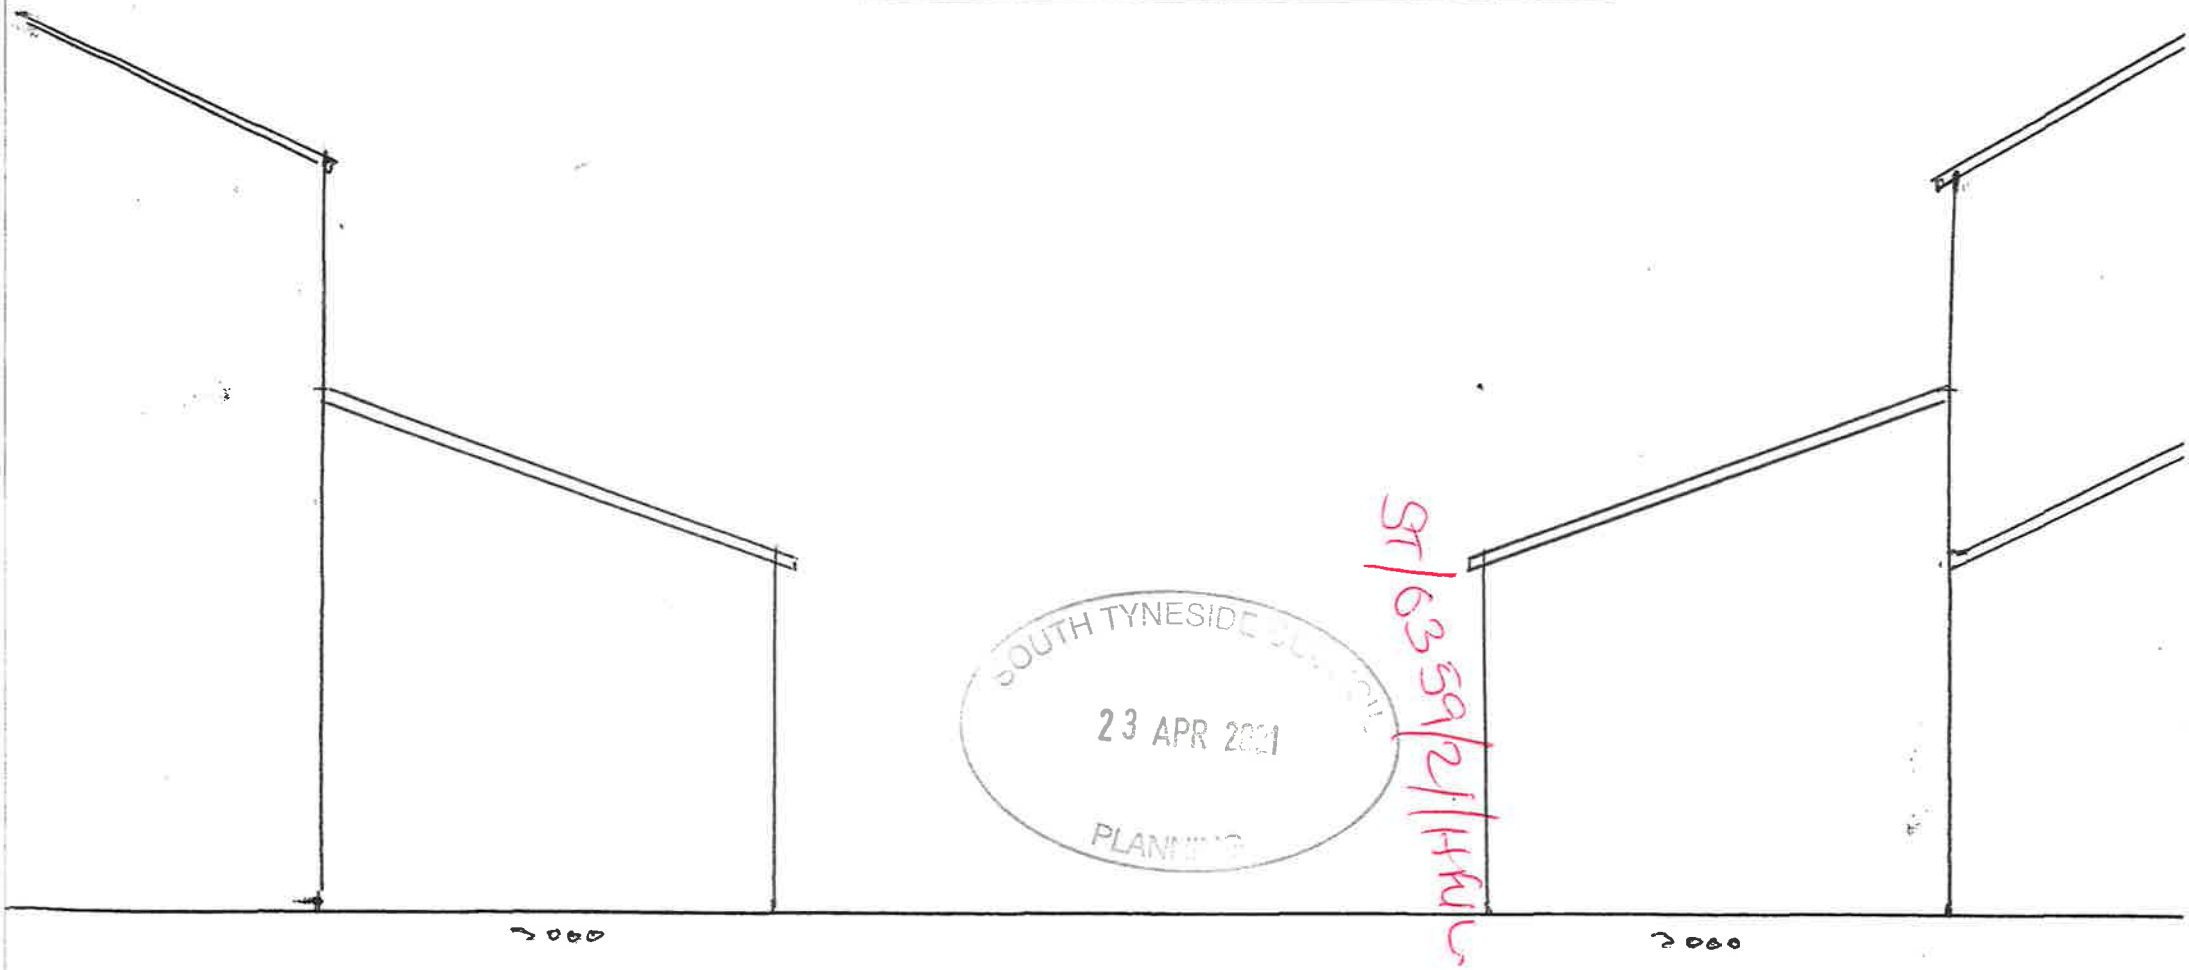

SOUTH TYNESIDE COUNCIL
23 APR 2021
PLANNING

ST/0359/21/HHC

3000

3000