


NORTH EAST ELEVATION

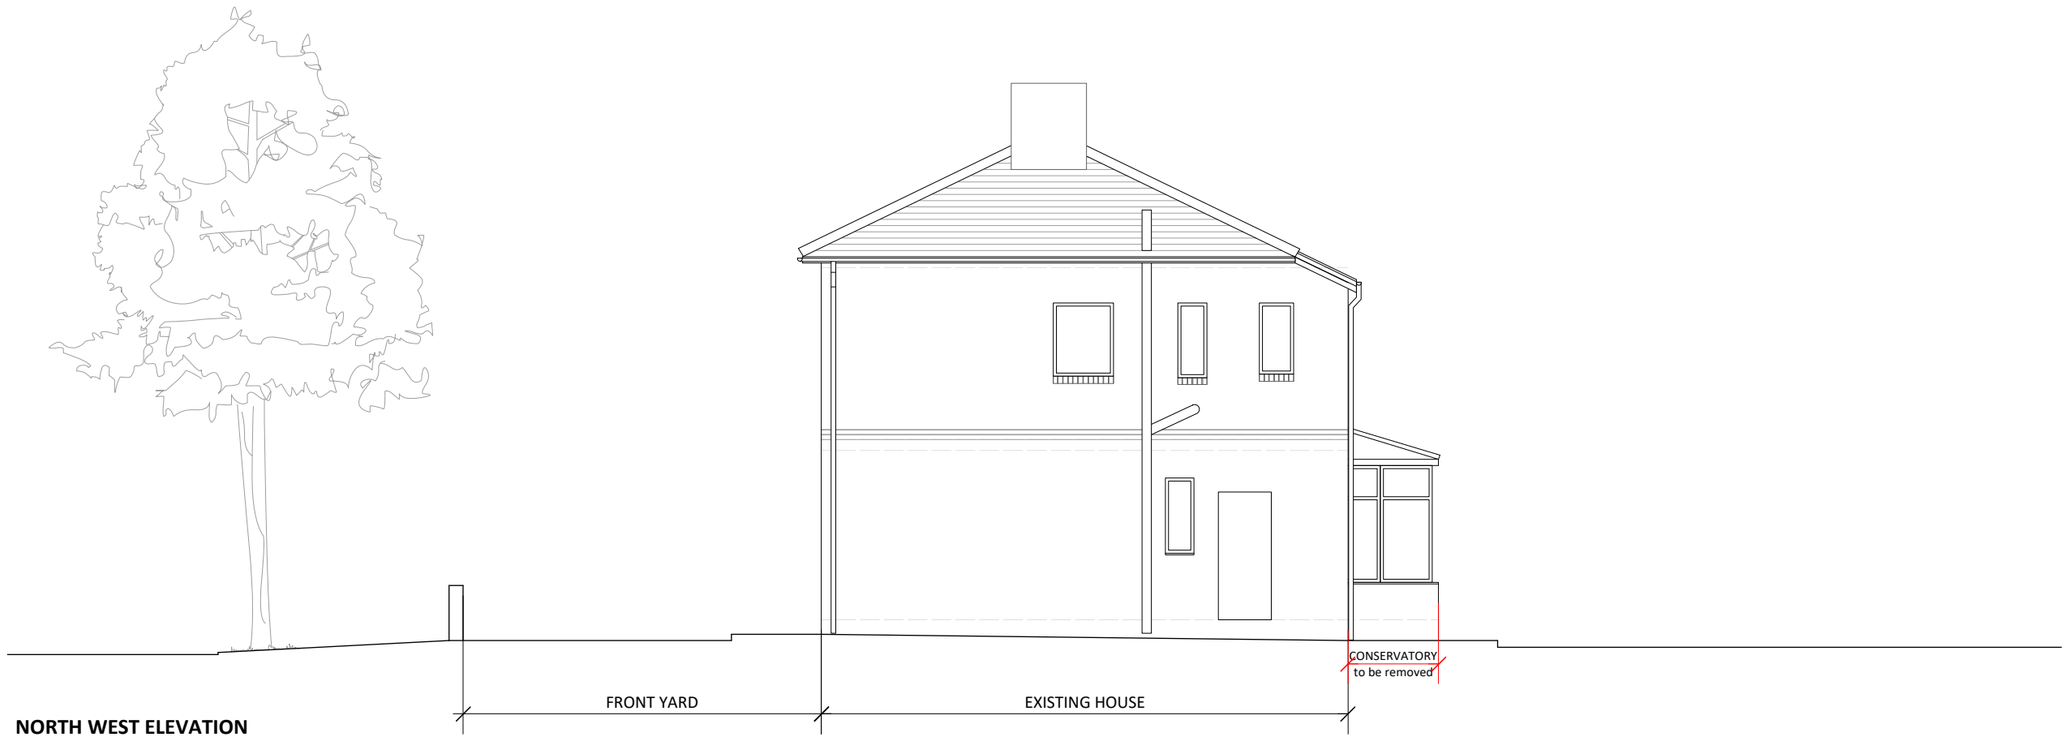

NORTH WEST ELEVATION

PROJECT:
29 West Avenue, South Shields

DWG NO:
2016 P03

DWG TITLE:
Existing NE + NW Elevations

SCALE:
1:100

DATE ISSUED:
06.04.21