


SOUTH WEST ELEVATION

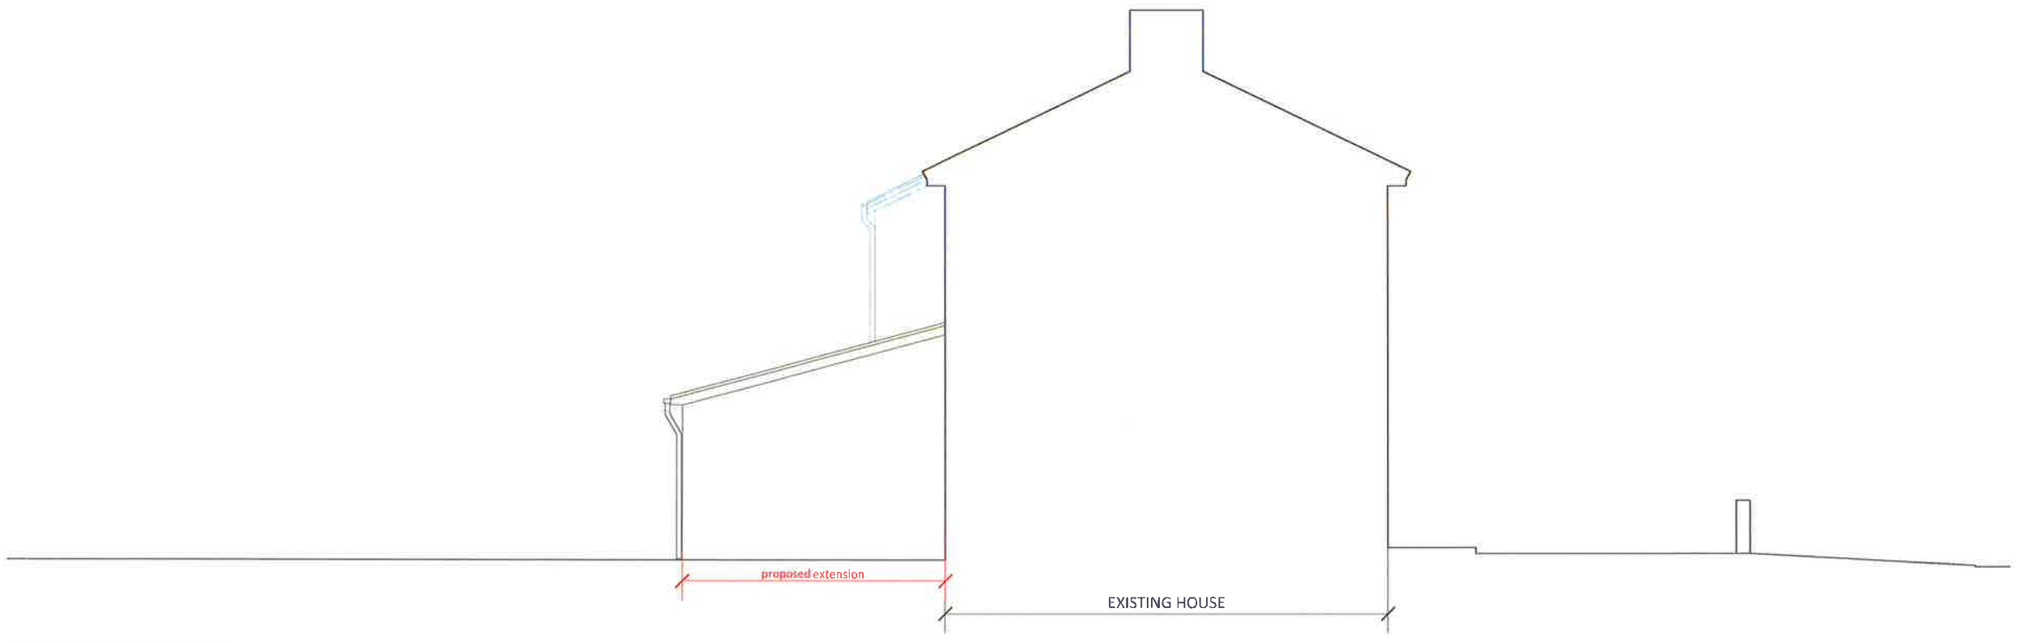

SOUTH EAST ELEVATION

PROJECT:
29 West Avenue, South Shields

DWG NO:
2016 P08

DWG TITLE:
Existing SW + SE Elevations

SCALE:
1:100

DATE ISSUED:
06.04.21