
PROPOSED FLOOR & SITE PLANS

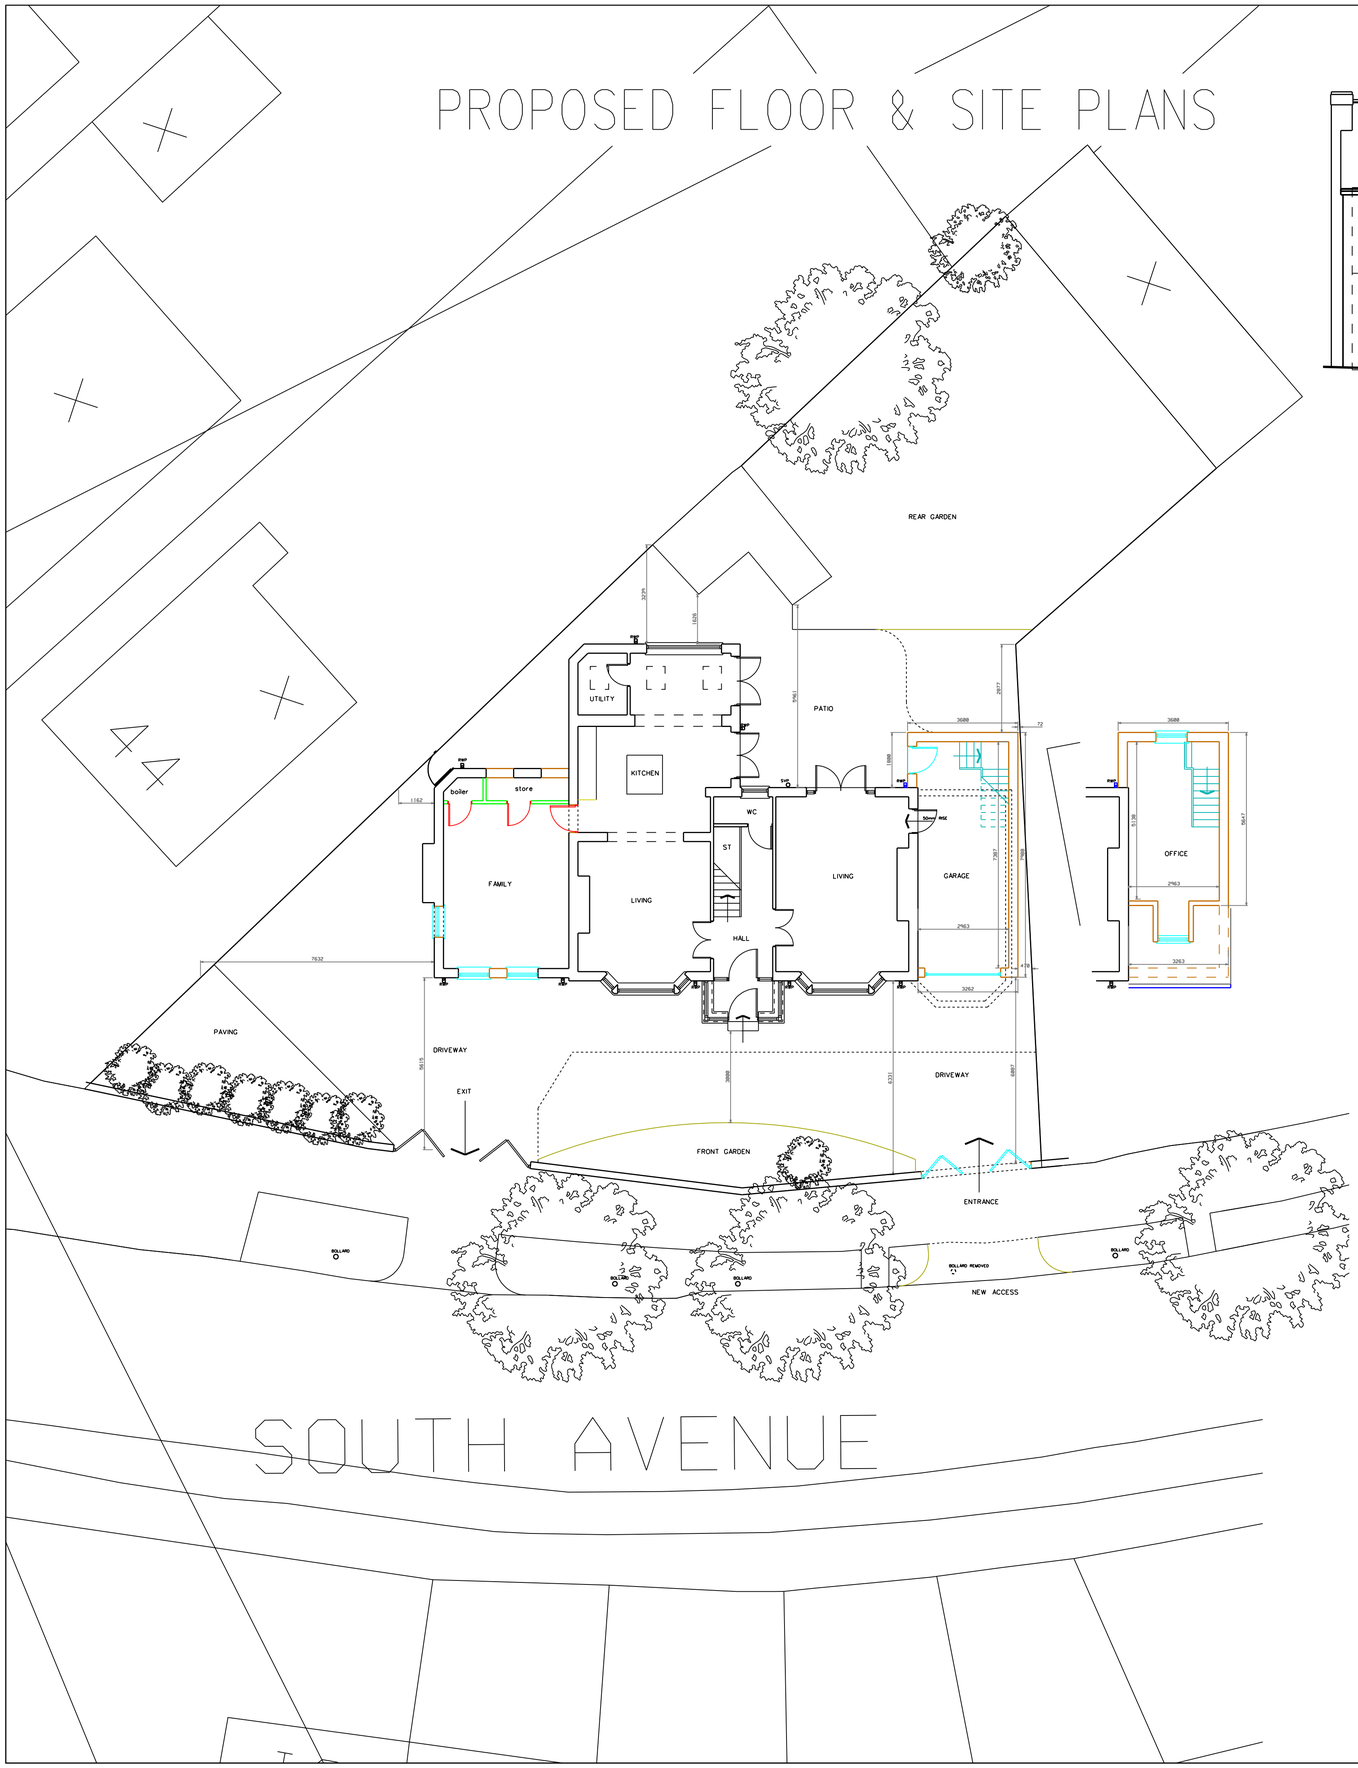


REV A - 22.04.21
01) EXTENSION WIDENED BY 337.5mm
02) ROOF PROFILE AMENDED
03) WESTERN WINDOW ADDED

REV B - 07.07.21
01) ROAD TREES & BOLLARDS ADDED




PROPOSED FRONT
(SOUTH) ELEVATION

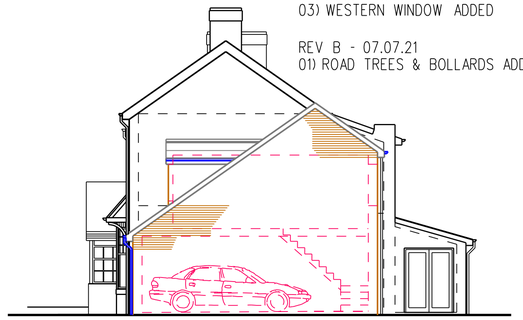


PROPOSED SIDE
(EAST) ELEVATION



PROPOSED REAR
(NORTH) ELEVATION

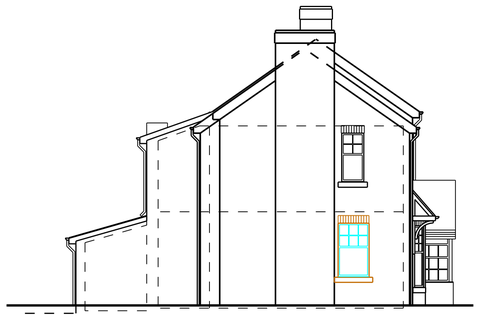

PROPOSED SIDE
(WEST) ELEVATION

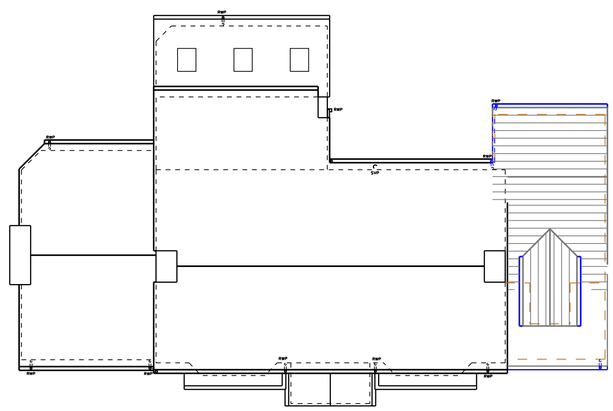

PROPOSED ROOF PLAN

B

NORTH

STAGE:	PLANNING
PROJECT	ALTERATIONS & EXTENSION TO 8, SOUTH AVENUE, SOUTH SHIELDS, NE34 6QZ.
DRAWING	PROPOSED PLANS & ELEVATIONS

PROJECT NO.	DRAWING NO.	REVISION
SOUTH AVENUE	C-02	B
DATE	SCALES	DRAWN BY
MAR '21	1:100@A1	DJB