
EXISTING FLOOR & SITE PLANS

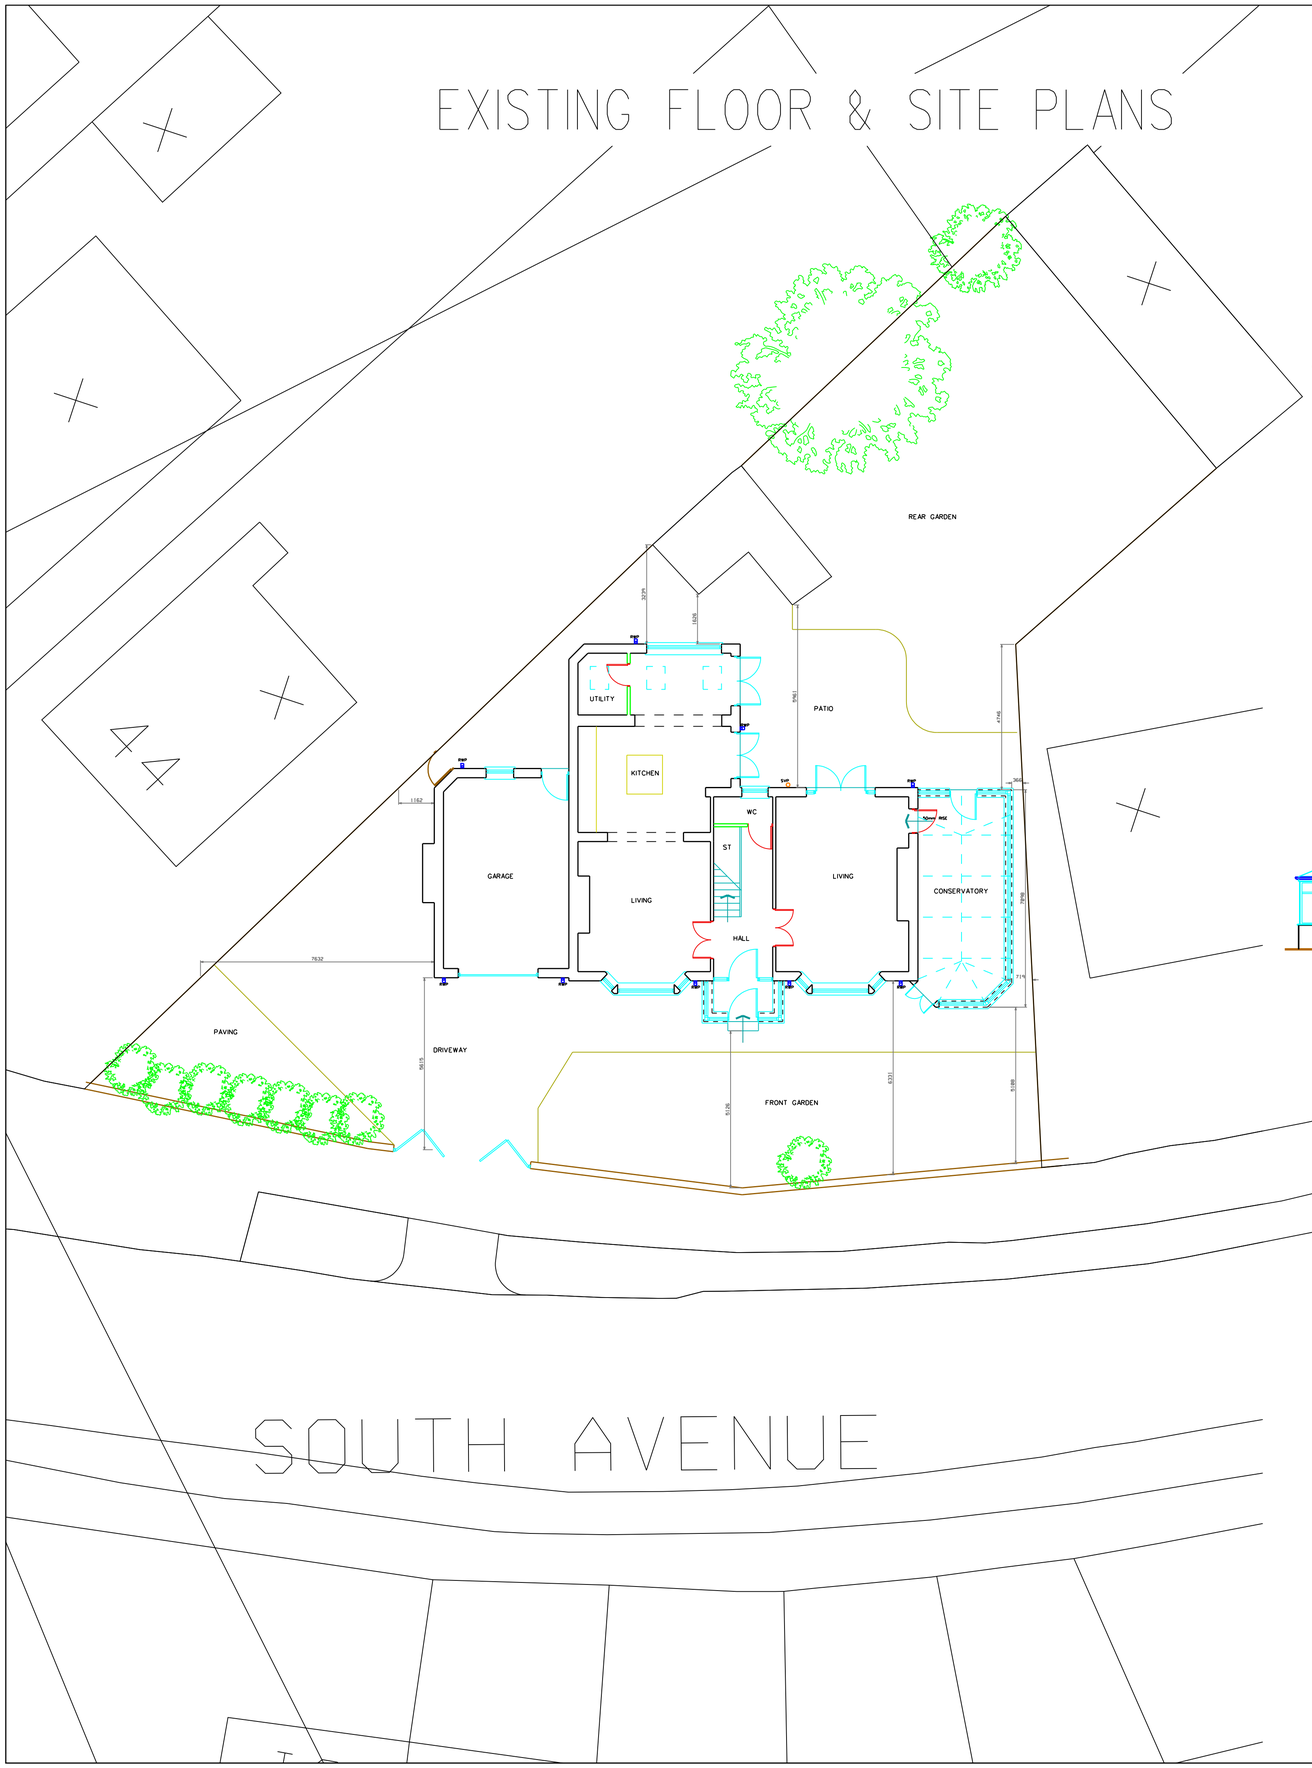




EXISTING FRONT (SOUTH) ELEVATION




EXISTING SIDE (EAST) ELEVATION



EXISTING REAR (NORTH) ELEVATION

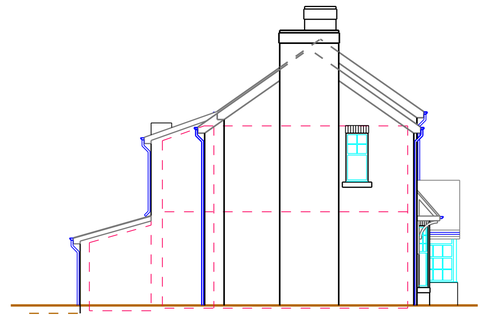

EXISTING SIDE (WEST) ELEVATION

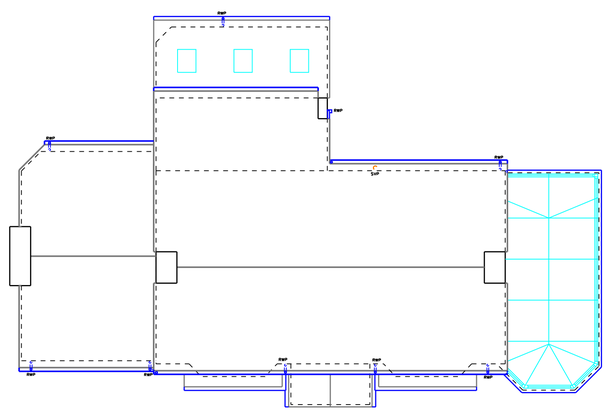

EXISTING ROOF PLAN

NORTH

STAGE: PLANNING

PROJECT

ALTERATIONS & EXTENSION TO
8, SOUTH AVENUE,
SOUTH SHIELDS, NE34 6QZ.

DRAWING

EXISTING PLANS & ELEVATIONS

PROJECT NO.	DRAWING NO.	REVISION
SOUTH AVENUE	C-01	
DATE	SCALES	DRAWN BY
MAR '21	1:100@A1	DJB