

REV A - 22.04.21
01) EXTENSION WIDENED BY 337.5mm
02) ROOF PROFILE AMENDED
03) WESTERN WINDOW ADDED

PROPOSED FLOOR & SITE PLANS

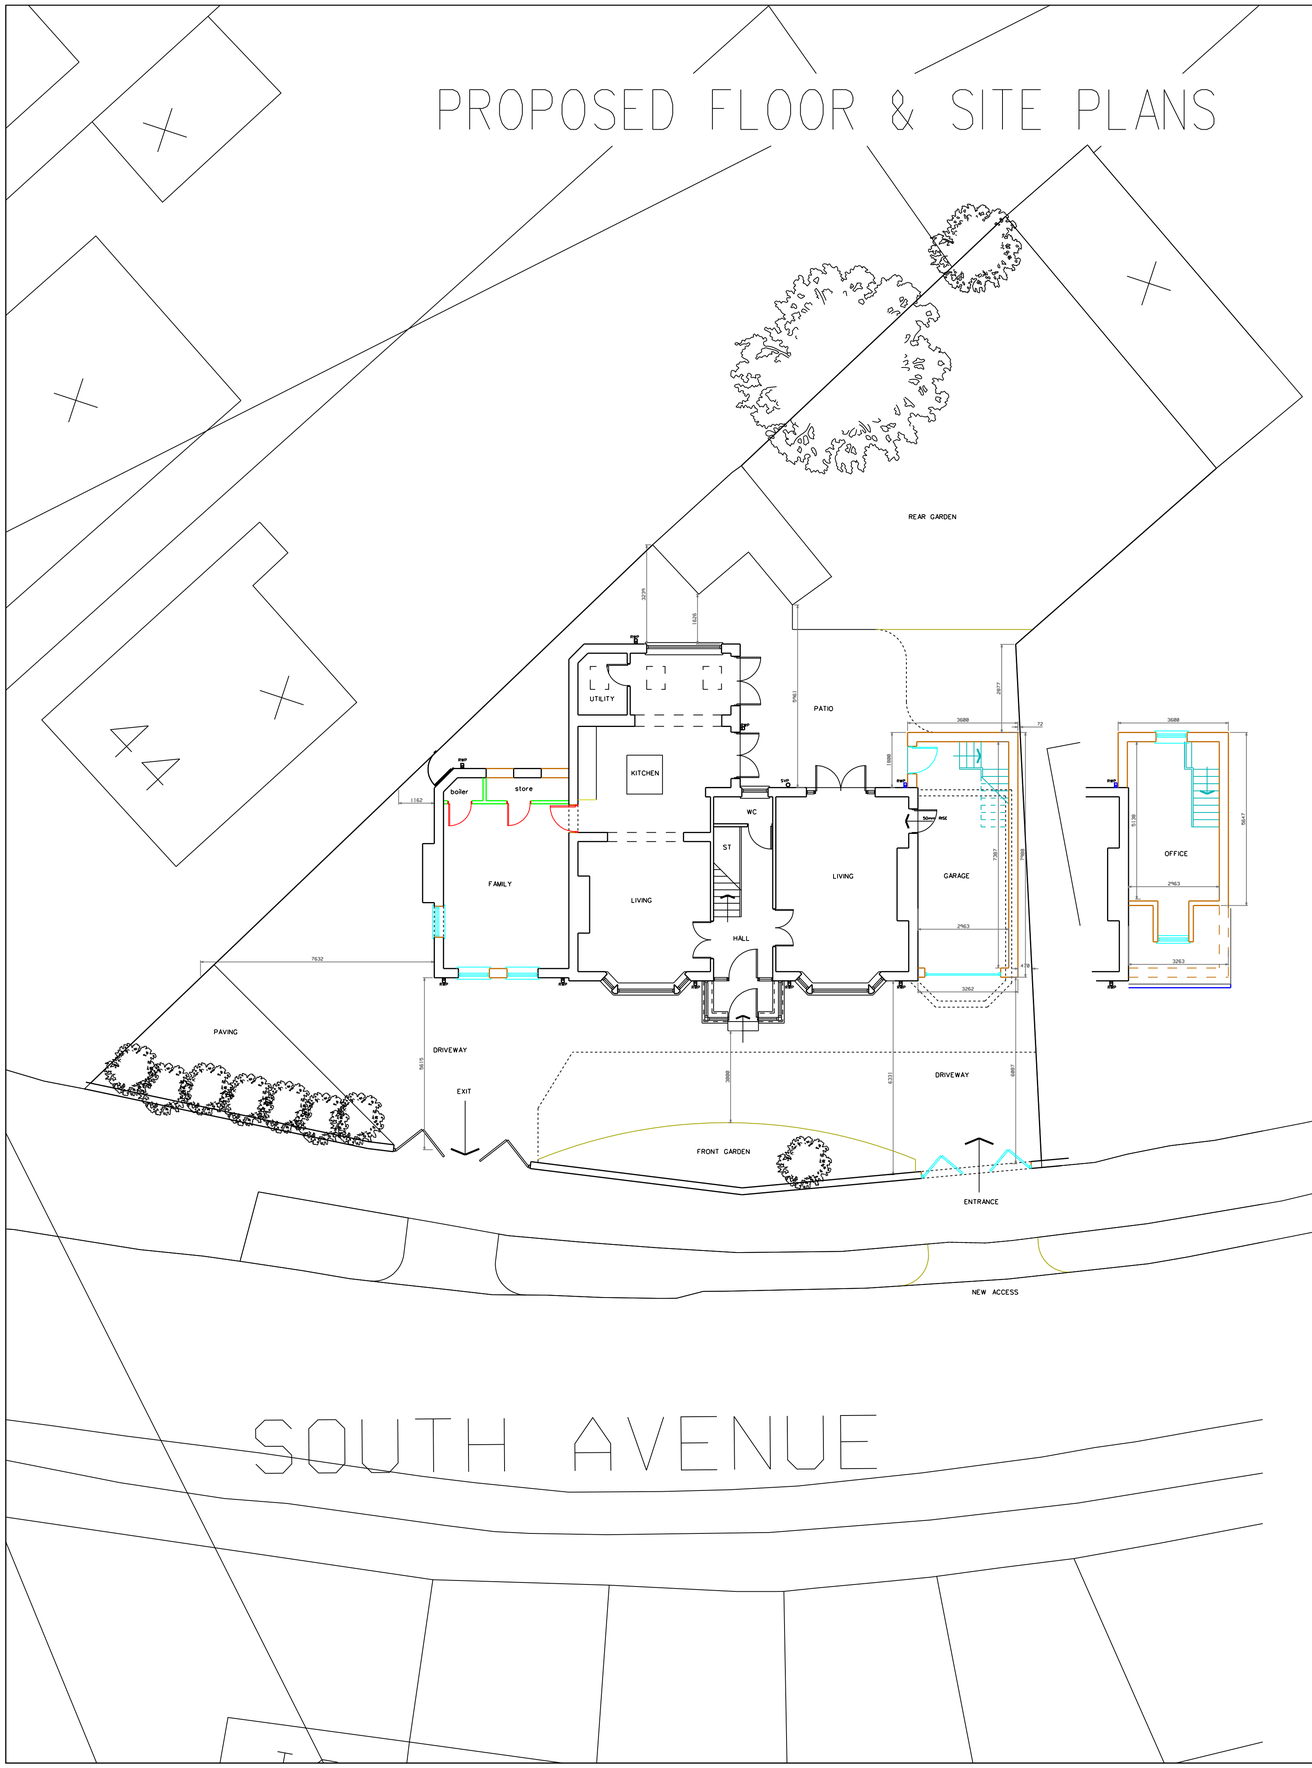



PROPOSED FRONT (SOUTH) ELEVATION

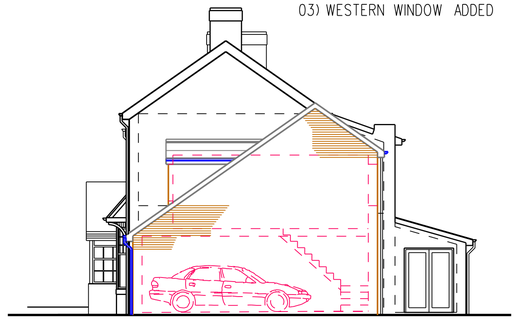


PROPOSED SIDE (EAST) ELEVATION



PROPOSED REAR (NORTH) ELEVATION



PROPOSED SIDE (WEST) ELEVATION

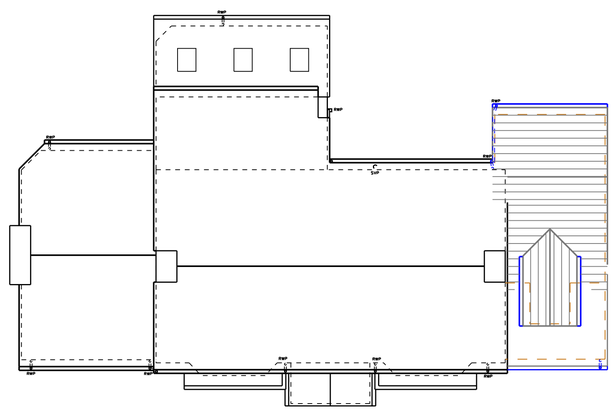

PROPOSED ROOF PLAN

A

NORTH

STAGE:	PLANNING
PROJECT	ALTERATIONS & EXTENSION TO 8, SOUTH AVENUE, SOUTH SHIELDS, NE34 6QZ.
DRAWING	PROPOSED PLANS & ELEVATIONS

PROJECT NO.	DRAWING NO.	REVISION
SOUTH AVENUE	C-02	A
DATE	SCALES	DRAWN BY
MAR '21	1:100@A1	DJB