

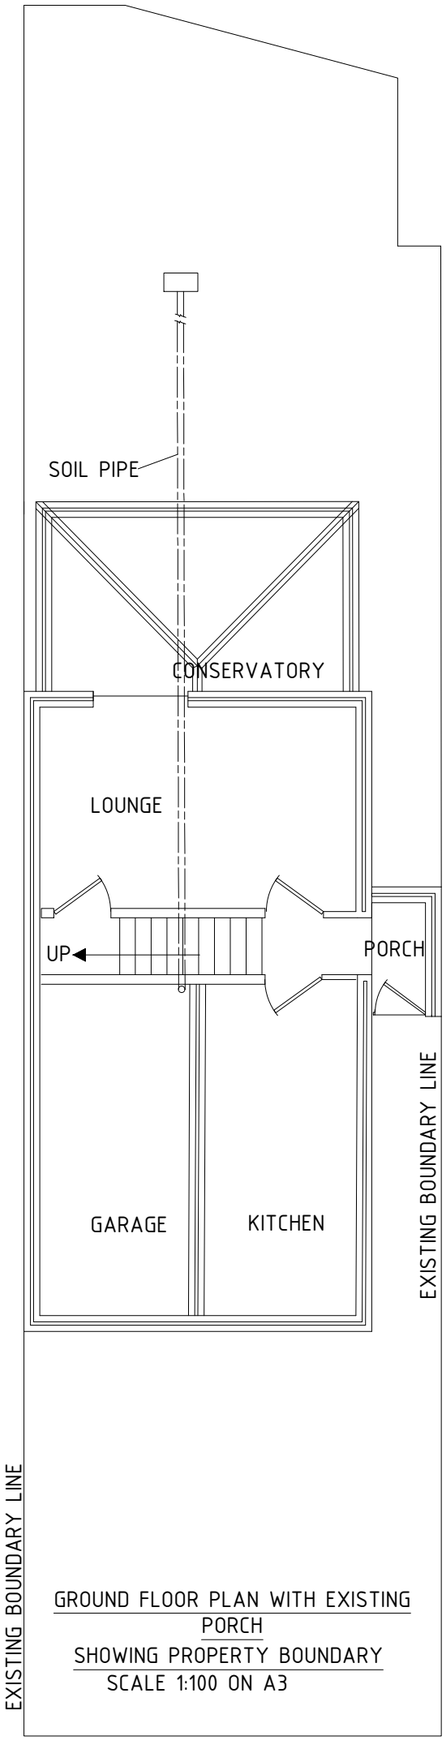



GROUND FLOOR PLAN WITH EXISTING PORCH
SHOWING PROPERTY BOUNDARY
SCALE 1:100 ON A3

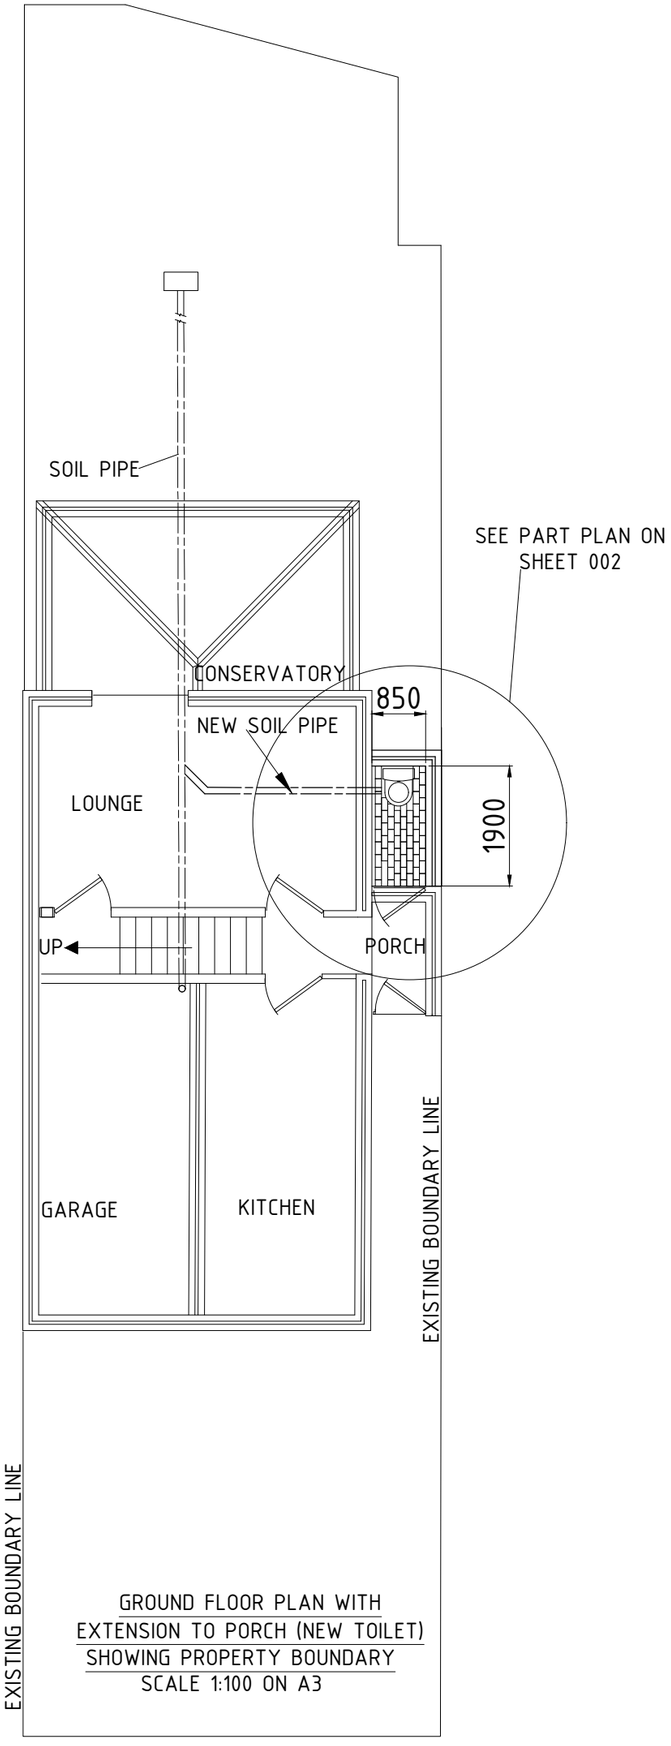


GROUND FLOOR PLAN WITH
EXTENSION TO PORCH (NEW TOILET)
SHOWING PROPERTY BOUNDARY
SCALE 1:100 ON A3

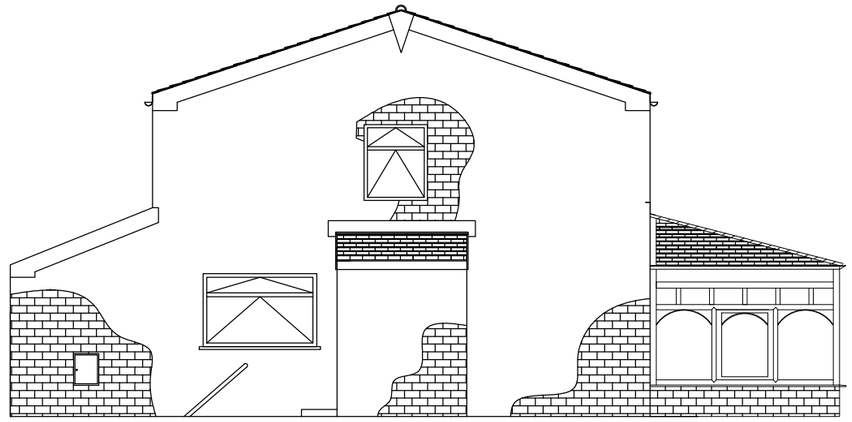

ELEVATION ON EXISTING PORCH
SCALE 1:100 ON A3

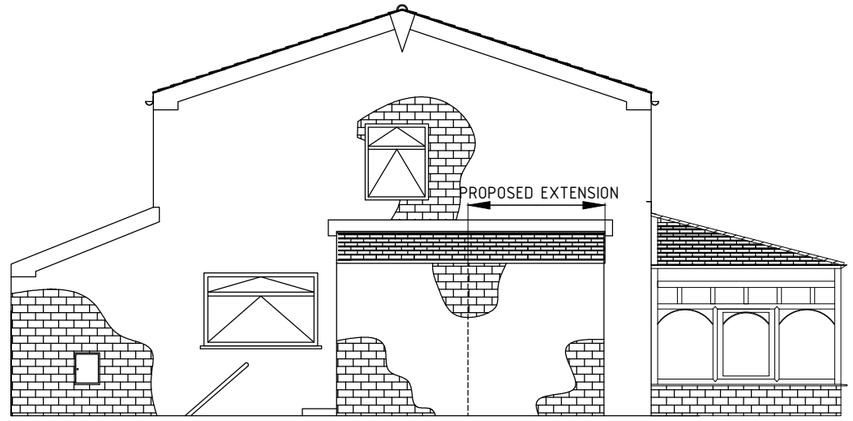

ELEVATION SHOWING PROPOSED EXTENSION TO PORCH
SCALE 1:100 ON A3

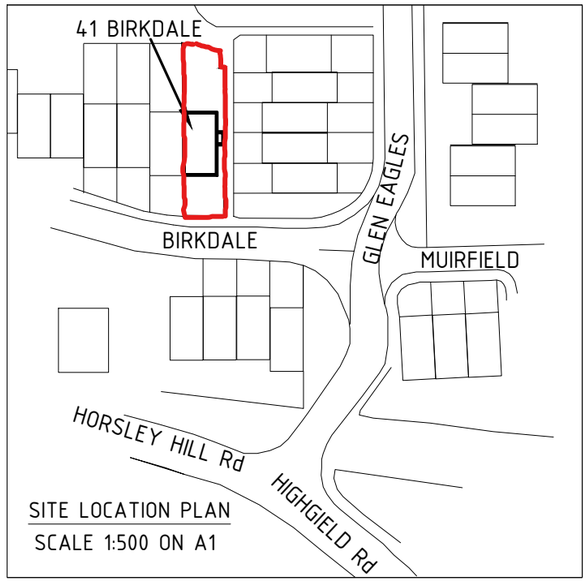

SITE LOCATION PLAN
SCALE 1:500 ON A1

Ref ST/0471/21 Cathrine Brownless Reply to jimi.sutton@hotmail.co.uk 07846129876	PROPOSE TO EXTEND THE EXISTING PORCH TO ACCOMMODATE A DOWNSTAIRS TOILET	
	Mr D.HYDE 41 BIRKDALE SOUTH SHIELDS	SHEET 1 OF 2